AFE No.	Date Comp.	Description of Change
8178	10-5-24	Const Sidg. Inst. 17 of 7+4.96 06+76 to 08+73.
348918	5-7-41	Inst. Train Order Sig. at Sta. 2200+10.
18936	8-30-57	Retire Depot Bldg. at Leoma

No.	Grantor	Grantee	Instrument	Date	Record		Cost. No.	Remarks
1	No deed covering - Charter width claimed							
2	J.P.Hughes	L.& N.R.R.Co.	Deed	Nov.11,1882	D.B."E"	P.528	Jun. 6,1883	30
3	D.H.Ward	L.& N.R.R.Co.	"	Aug. 3,1912	D.B. 32	P.536	Oct.28,1912	8890
4	Leona Telephone W.E.& Mfg.Co.	"	Contract	Jan.10,1911	D.B. 32	P.223	May 13,1911	12035 R/W reverts
5	No deed covering - Charter width claimed							
6	W.O.Lumpkins	N.& F.R.R.Co.	Deed	Jan.20,1883	D.B."X"	P. 60	Feb.27,1883	47

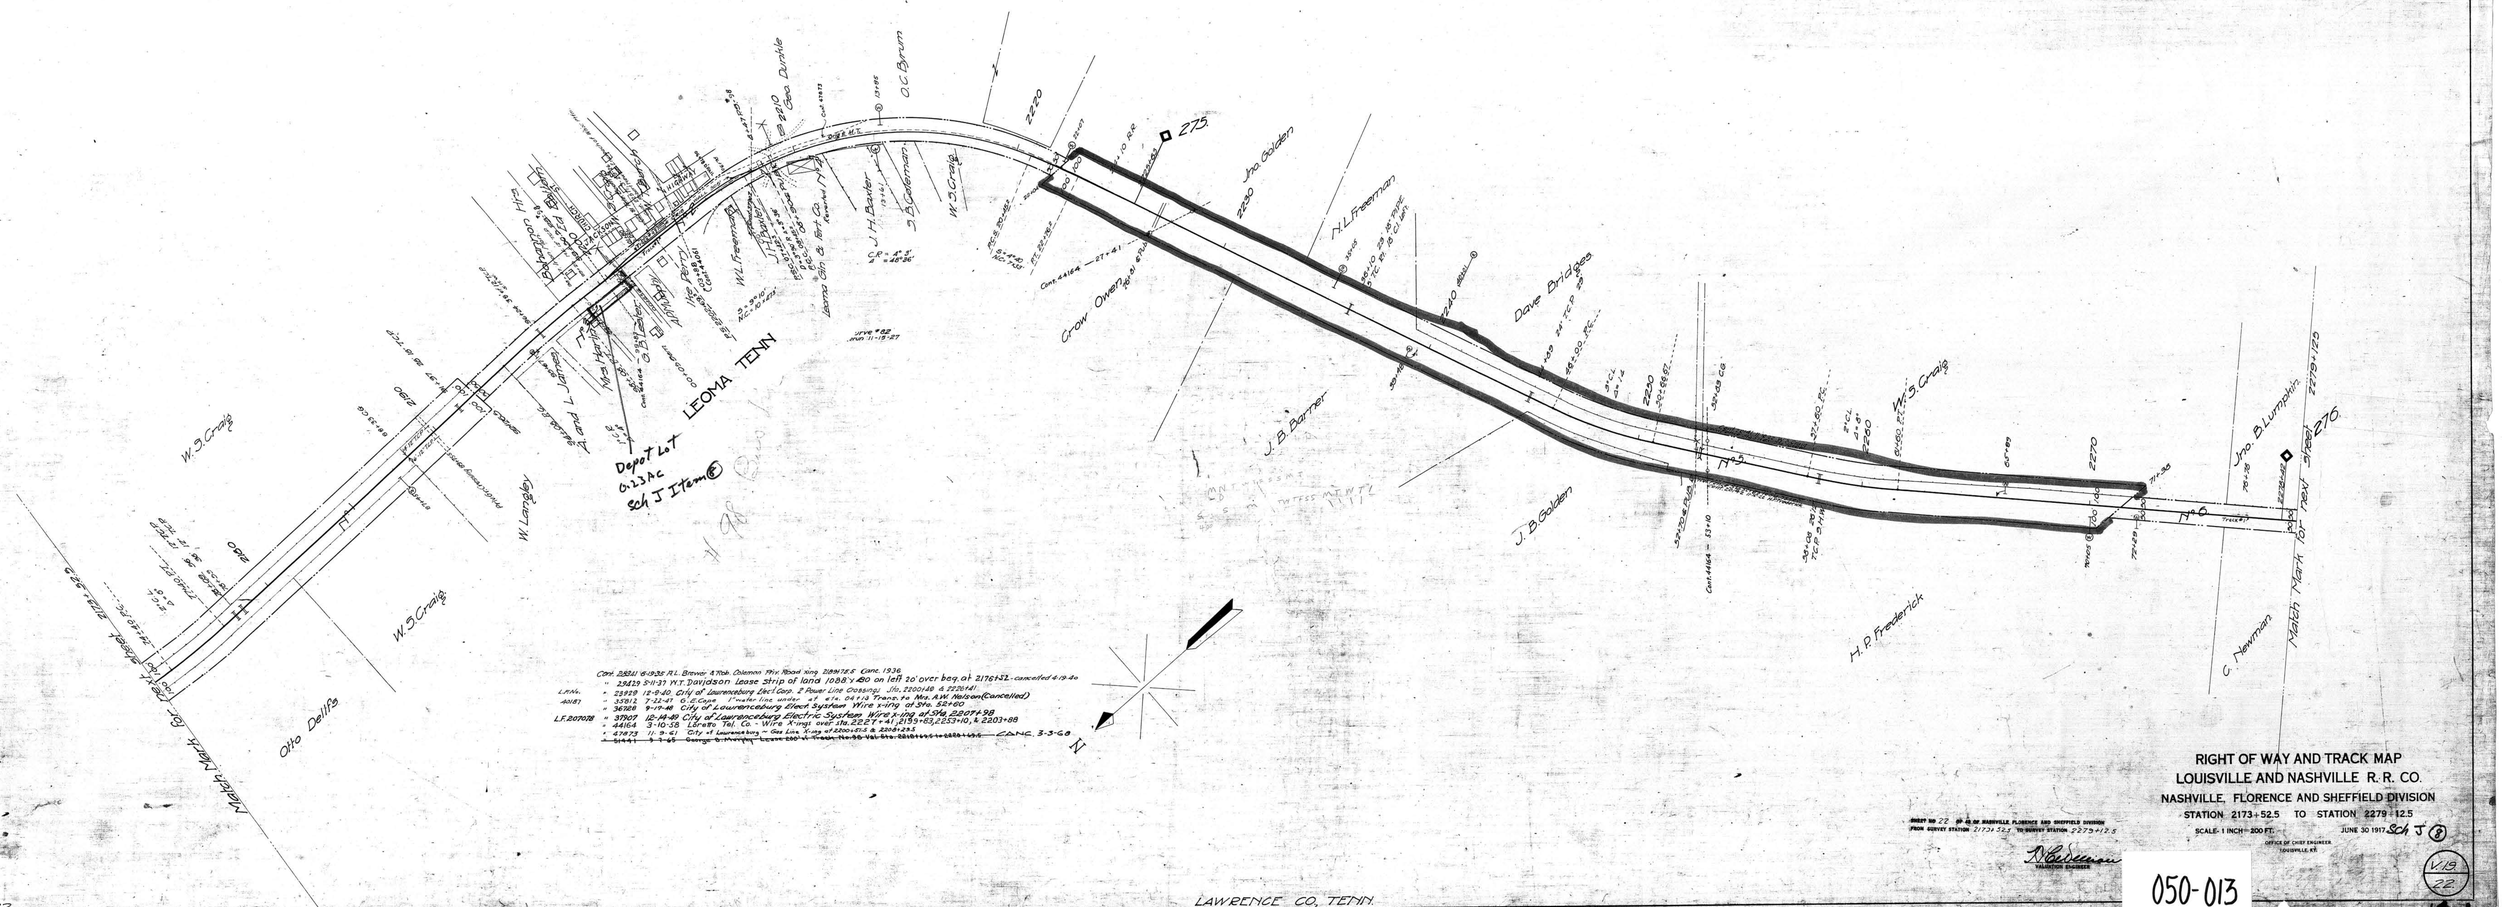

Cont. 28841 6-9-25 R.L. Brown & Wife Odessa Wire Road xing 2184+25.5 Canc. 1936
" 25829 9-11-31 W.T. Davidson lease strip of land 1088'x 80 on left 20' over beg. at 2176+32 - cancelled 6-19-40
L.F.N. " 23929 12-9-40 City of Lawrenceburg Elect Corp. 2 Power Line Crossings Sta. 2200+48 & 2270+41
A0181 " 35812 7-12-41 C.P.Cope Trucks line poles at e/s. 04+13 Trans. to Mrs. A.M. Hedgen (Cancelled)
" 36369 9-15-48 City of Lawrenceburg Elect System Wire x-ing at Sta. 52+00
L.F.207078 " 37907 12-14-49 City of Lawrenceburg Electric System Wire x-ing at Sta. 2207+98
" 44164 3-10-58 L&N Tel. Co. - Wire X-ings over Sta. 2227+41, 2153+63, 2253+10, & 2203+88
" 47873 11-9-61 City of Lawrenceburg - Gas Line X-ings at 2200+15.5 & 2206+25.5
~~51441 3-3-65 George Schwartz Lease 200' N. Centerline 55 Wide Sta. 2281+00 to 2281+55~~ CANC. 3-3-66

Otto Dellis

LAWRENCE CO. TENN.

19-22

RIGHT OF WAY AND TRACK MAP
LOUISVILLE AND NASHVILLE R. R. CO.
NASHVILLE, FLORENCE AND SHEFFIELD DIVISION
STATION 2173+52.5 TO STATION 2279+12.5
SCALE- 1 INCH = 200 FT. JUNE 30 1917. Sch J (8)
OFFICE OF CHIEF ENGINEER
LOUISVILLE, KY.

SHEET NO 22 OF 22 OF NASHVILLE FLORENCE AND SHEFFIELD DIVISION
FROM SURVEY STATION 2173+52.5 TO SURVEY STATION 2279+12.5

D. Bierman
CHIEF ENGINEER

050-013

V.19
22