A.F.E. No.	Date Completed	Description of Change
7695	5-11-26	Installation of Concrete Pipe.
3937	9-11-22	Rem Water Fall at 519 to 529.5 ±
2068	8-9-21	Ext. to loading platform.
6365	4-28-25	Const. of Reference. See fence note.
10489	5-1-26	Const. of Reference. See fence note.
16730	5-3-28	Const. of Reference. See fence note.
18126	7-31-30	Tel. 7102A. Removed and installed at Mt. Pleasant. Map 3-6-B.
18123	9-8-30	Highway easement down par 3
26313	7-27-40	Sold par 3 and ⅓ of par 4

No.	Grantor	Grantee	Instrument	Date	Record		Cost No.	Remarks
	Description covering - Charter Width Acquired							
1	Geo.Heisler	N.& F.R.R.Co.	Deed	Feb.19,1883	D.B."W" P.830	Feb.27,1883	21(1)	See Note No.1
2	J.J.Lamb	L.& N.R.R.Co.	"	May 25,1892	D.B. 21 P.575	Jan.12,1893	60(1)	
3	Geo.Markus	N.& F.R.R.Co.	"	Jan.19,1883	D.B."X" P.172	Feb.27,1883	15(1)	
4	Matthias Markus	"	"	Jan.19,1883	D.B."W" P.829	Feb.27,1883	20	
5	Martin Heisler	"	"	Mar.31,1885	D.B."Y" P.163	Mar.31,1885	287	
6	G.Diechler	"	"	Jan.19,1883	D.B."X" P. 76	Feb.27,1883	23	
7	Conveyed by Deed No.20 with Parcel No.5							
8	Jno.Hemkel	N.& F.R.R.Co.	"	Jan.19,1883	D.B."X" P. 79	Feb.27,1883	13	
9	Jno.Hemkel	"	"	Jan.19,1883	D.B."X" P.825	Feb.27,1883	11	
10	Andrew Kaemithers	"	"	Jan.19,1883	D.B."X" P. 77	Feb.27,1883	12	
11	Jno.Fischoff	"	"	Jan.19,1883	D.B."X" P. 77	Feb.27,1883	12	

Notes:

1 - Parcel No.2 is covered by same deed - probably by Deed No.21(1) as shown - This deed, however, also conveys part of Parcel No.5 - Indefinite in extent

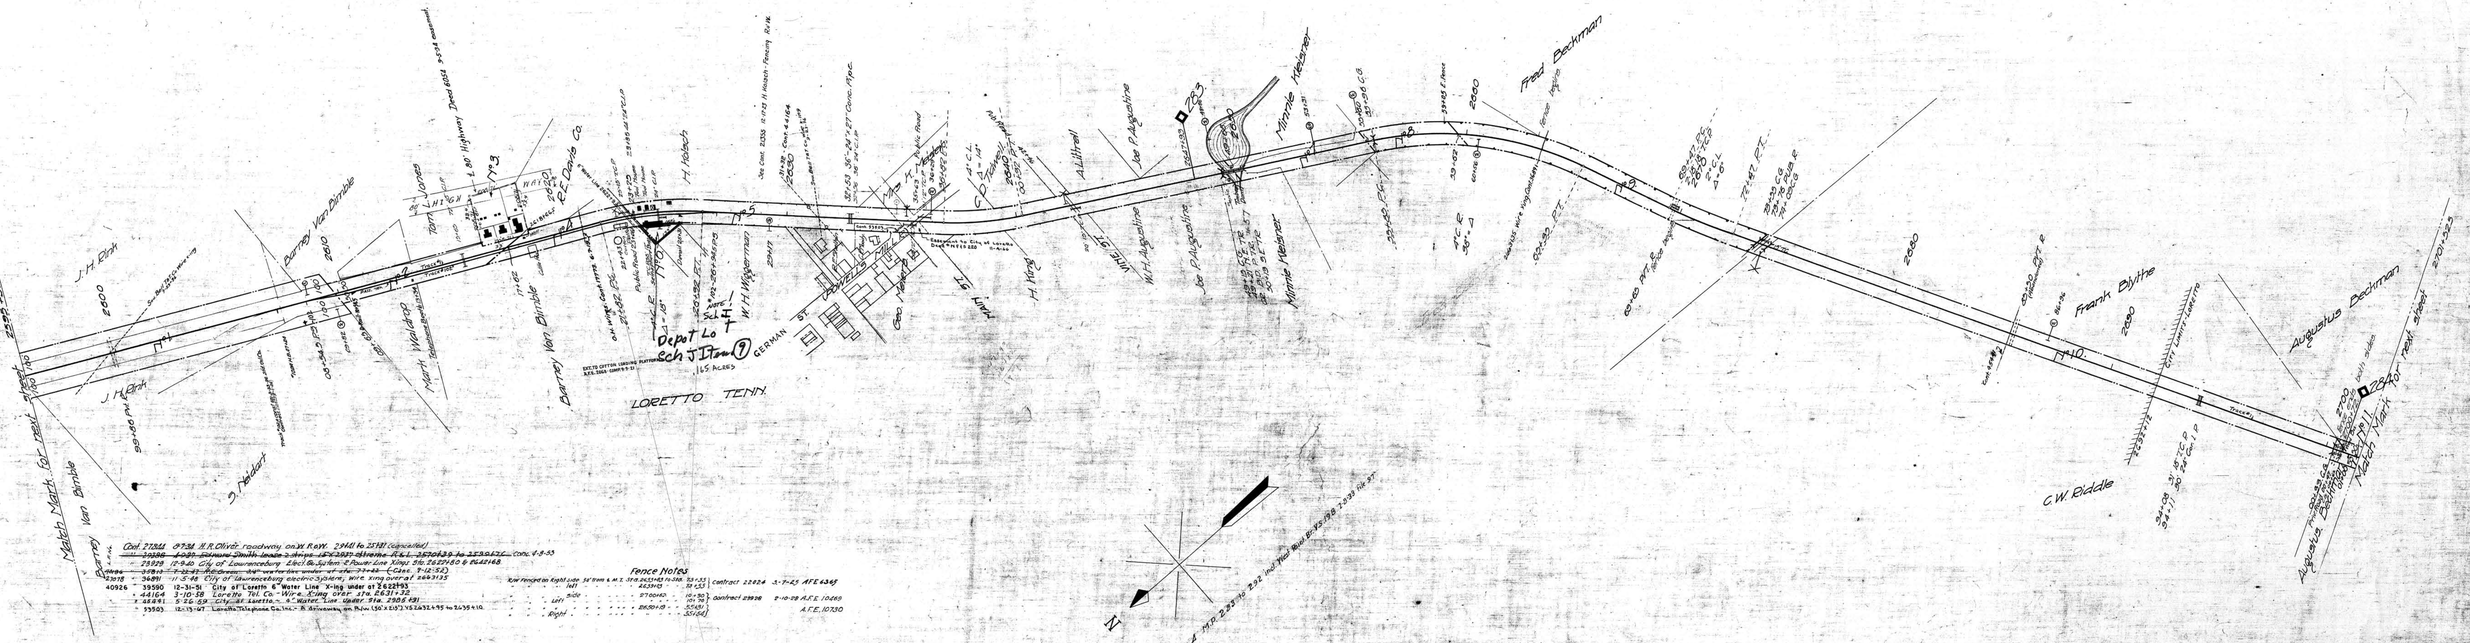

RIGHT OF WAY AND TRACK MAP
LOUISVILLE AND NASHVILLE R. R. CO.
NASHVILLE, FLORENCE AND SHEFFIELD DIVISION
STATION 2595+92.5 TO STATION 2701+52.5

SHEET NO. 26 OF 43 OF NASHVILLE FLORENCE AND SHEFFIELD DIVISION
FROM SURVEY STATION 2595+92.5 TO SURVEY STATION 2701+52.5
SCALE- 1 INCH - 200 FT. JUNE 30 1917.
OFFICE OF CHIEF ENGINEER
LOUISVILLE, KY.
VALUATION SECTION

050-017

19-26

LAWRENCE CO. TENN.