A.F.E. No.	Date Canc.	Description of Change
20867	3-17-31	Const. of 60'x40' Ext. to certain platform
31890	9-1-45	Ret. 60'x24'103 Nov. 1,1943
35872	8-9-46	Sale of Part of Par. 1495 (.85 A)
37704	2-15-48	Extra Work Force 4'0"-3'0" Ex. 36+00'
44452	11-8-53	Relin. 798.5' N of 103

Keeper	Grantee	Instrument	Date	Record	Book No.	Remarks
Bernard Kimbert	N.&F.R.R.Co.	Deed	Jan.19,1863	Rec. Vol. P. 661	Rec. Bk.1163	77
J. Hammer	"	"	Jan.19,1863	Rec. Vol. P. 664	Rec. Bk.1163	77
R. Tarvend-blonk	"	"	Jan.19,1863	Rec. Vol. P. 662	Rec. Bk.1163	77
R. Tarvend-blonk	"	"	Jan.19,1863	Rec. Vol. P. 662	Rec. Bk.1163	77
Conveyed by Deed 8c, with parcel 5.			Nov.19,1863	Rec. Vol. P. 102	Rec. Bk.1169	442
Trans. Courtesy—Easter Hill Chisel.						
Charlie Duffier	N.&F.R.R.Co.	"	Nov.19,1863	Rec. Vol. P. 80	Rec. Bk.1169	442
8. W.E. Stuber	N.&F.R.R.Co.	"	Nov.22,1938	Rec. Vol. P. 5	Rec. Bk.1	1

Also corner parcel 17.

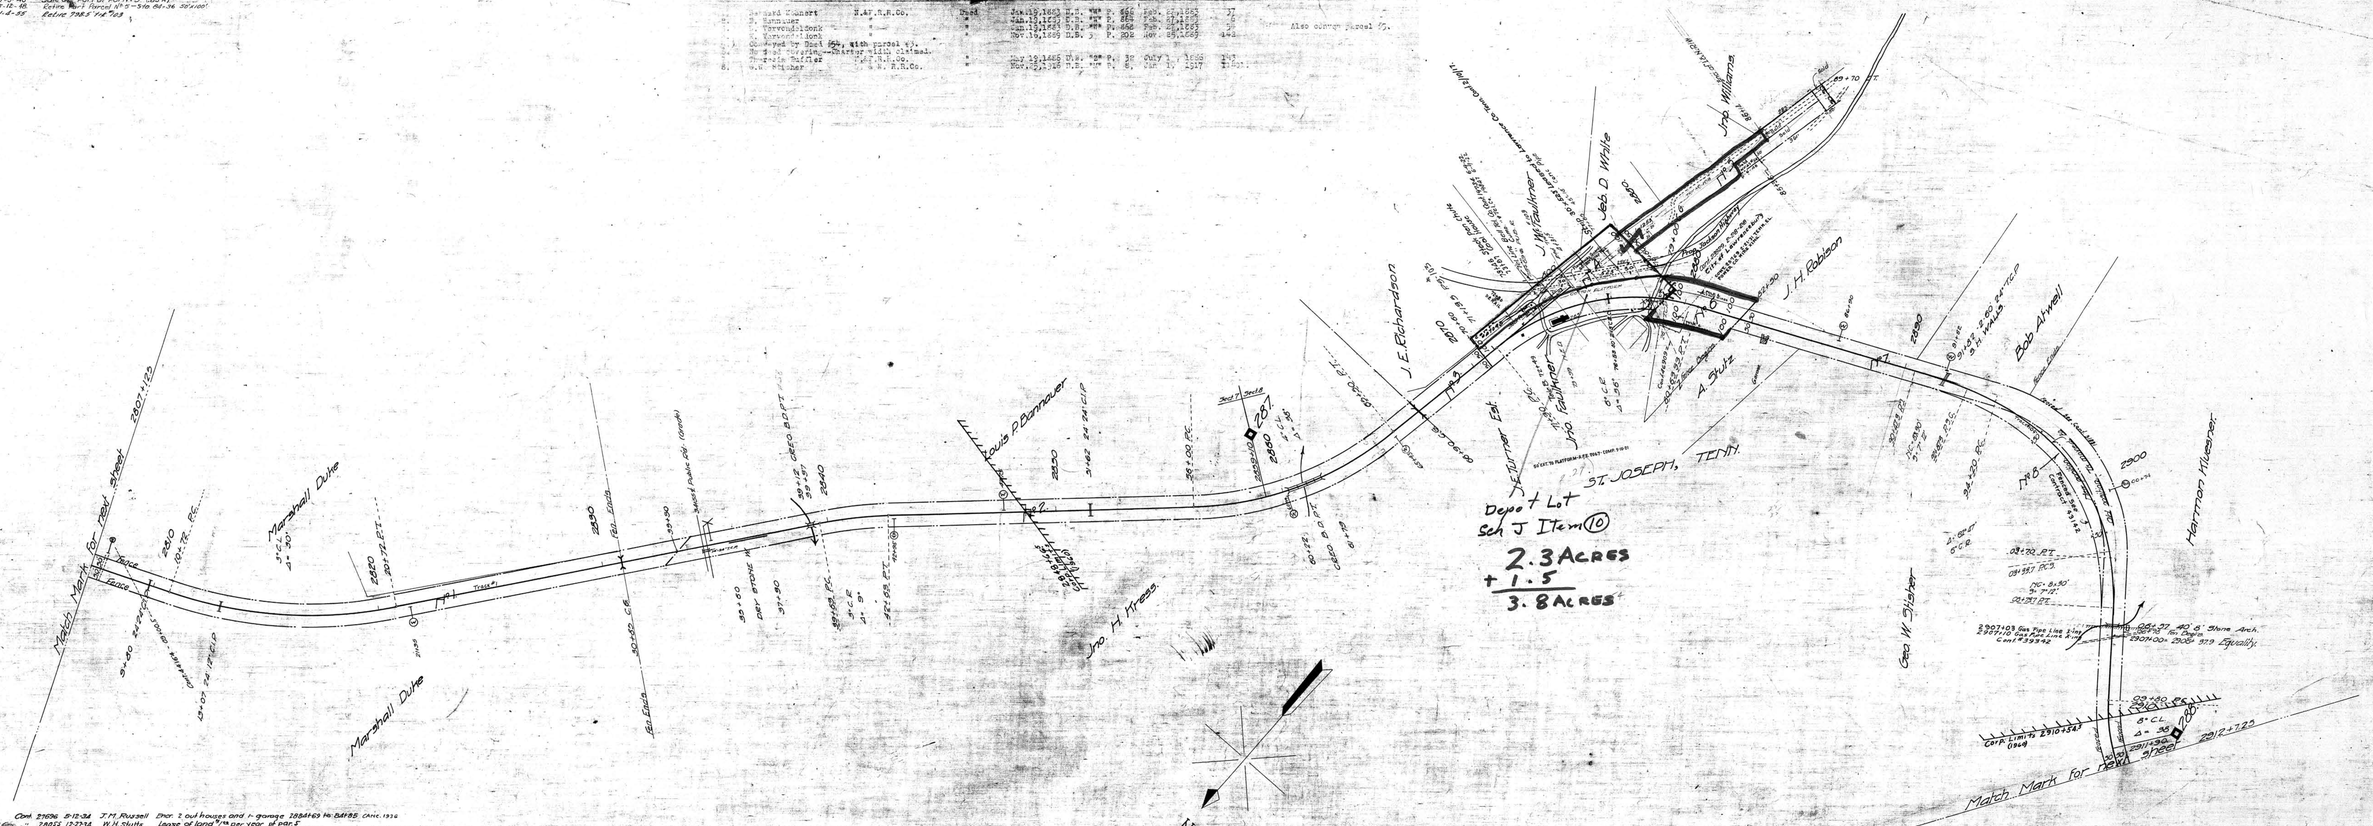

Canc. 7-1-39	29096	5-12-34	J.M. Russell Elec. 2 out houses and r. garage 2884163 to 2884185 (Canc. 1936
	28812	12-27-34	W.H. Stuite Lease of land 5cts per year pl per 5
"	29387	4-18-37	Ted Myrick " " 30 x 50 extreme Right 2861108 to 2866190 Ext. to 4-15-53
Canc. 7-1-39	28035	7-12-35	N.E. Wall Cond Co. " 10 x 100 52102 to 52102 pl per 5
	30890	5-22-39	H.T. White Store-room-house-1, Sta. 30+22.5-41+30.5 Expir. June 7-14-103
	29920	10-9-40	City of Lawrenceburg Elect. System 2 Power Line Crossings 2865914 & 2878168
	31881	10-12-40	A.G. Smallwood Partnership Fence East side Sta. 2885+04 to 2907+22
	33333	9-17-43	R.E. Mabry Lease of land on East side of Trk. 2885+67 2889+93 Canc. 9-21-46
	36669	8-9-45	Johnny Gross Leave 0.38 acres being pt Parcels 4 & 5 Canc. 11-1-46
	36945	9-23-46	Sou. Bell Tel & Tel Co. Wire x-ing 650' from Depot
L.F. 19000 (1)	38924	6-23-50	John Thomas Robertson " 2465 feet on R/W Sta. 2881+07 to Sta. 2887+42 Cancelled 2-55
" 32947	39342	8-2-51	Trans Eastern Trans. Corp. 30" Gas Pipe Line x-ing under Sta. 2907+12
	39342	9-14-56	" " " 2907+03
	43142	6-8-56	Cliff Robertson Partnership Fence West Side Sta. 92+49 to 2915+37
	44164	3-10-58	Loretto Tel. Co. Wire X-ing over Sta. 2803+00.5
	46929	1-5-61	City of St. Joseph Water-line under Sta. 2872+46
	46928	1-5-61	Sulphur Springs Water-line under Sta. 2872+46 Canc. 3-20-61
44823	47092	3-20-61	Quality Business Systems Gas Co. Lease of 13 Ac. of Parcel 14-2. Trans 1-5-62 to L/D-Retail Leasing Co.; Trans 4-13-62 to Valley Gas, Inc.

This map lacks ca.) of being 2 miles. See Equality at 2900 account change of alignment.

RIGHT OF WAY AND TRACK MAP
LOUISVILLE AND NASHVILLE R. R. CO.
NASHVILLE, FLORENCE AND SHEFFIELD DIVISION
STATION 2807+12.5 TO STATION 2912+72.5

SCALE: 1 INCH = 200 FT. JUNE 30 1917.

OFFICE OF CHIEF ENGINEER, LOUISVILLE, KY.

SHEET NO. 28 OF 41 OF NASHVILLE FLORENCE AND SHEFFIELD DIVISION.
FROM SURVEY STATION 2807+12.5 TO SURVEY STATION 2912+72.5

D. Hardwick
VERIFIED BY

LAWRENCE CO., TENN.

V19-28

050-019

V19 28

4-1