AFE No. Date Comp. Description of Change
2213 11-29-21 Replacing 12°C.I.P.s/s 2940+57 with 30° C.I.P.

No.	Grantor	Grantee	Instrument	Date	Record		Cust. No.	Remarks
1	Theresia Buffler	N.& F.R.R.Co.	Deed	May 17,1856	D.B.#2*	P. 32	Jul. 1,1856	132	
2	Wm.Bird	"	"	Jun.11,1856	D.B.#2*	P. 31	Jul. 1,1856	133	
3	G.N.Willis	"	"	May 17,1856	D.B.#2*	P. 32	Jul. 1,1856	134	
4	C.E.Myers	"	"	May 17,1856	D.B.#2*	P. 96	Jul. 1,1856	135	
5	Thomas Gambrell	"	"	May 09,1856	D.B.#2*	P. 39	Jul. 1,1856	136(2)	
6	J.W.Willis	"	"	Jun. 3,1856	D.B.#2*	P. 31	Jul. 1,1856	136(2)	Also covers parcel No.5
7	W.B.Stewart et als	N.F.A.S.Ry.Co.	"	Dec.21,1867	D.B. 1	P.364	Jan. 9,1868	78	
8	I.A.Lefan	"	"	Mar. 2,1867	D.B. 1	P.952	Nov.26,1867	79	

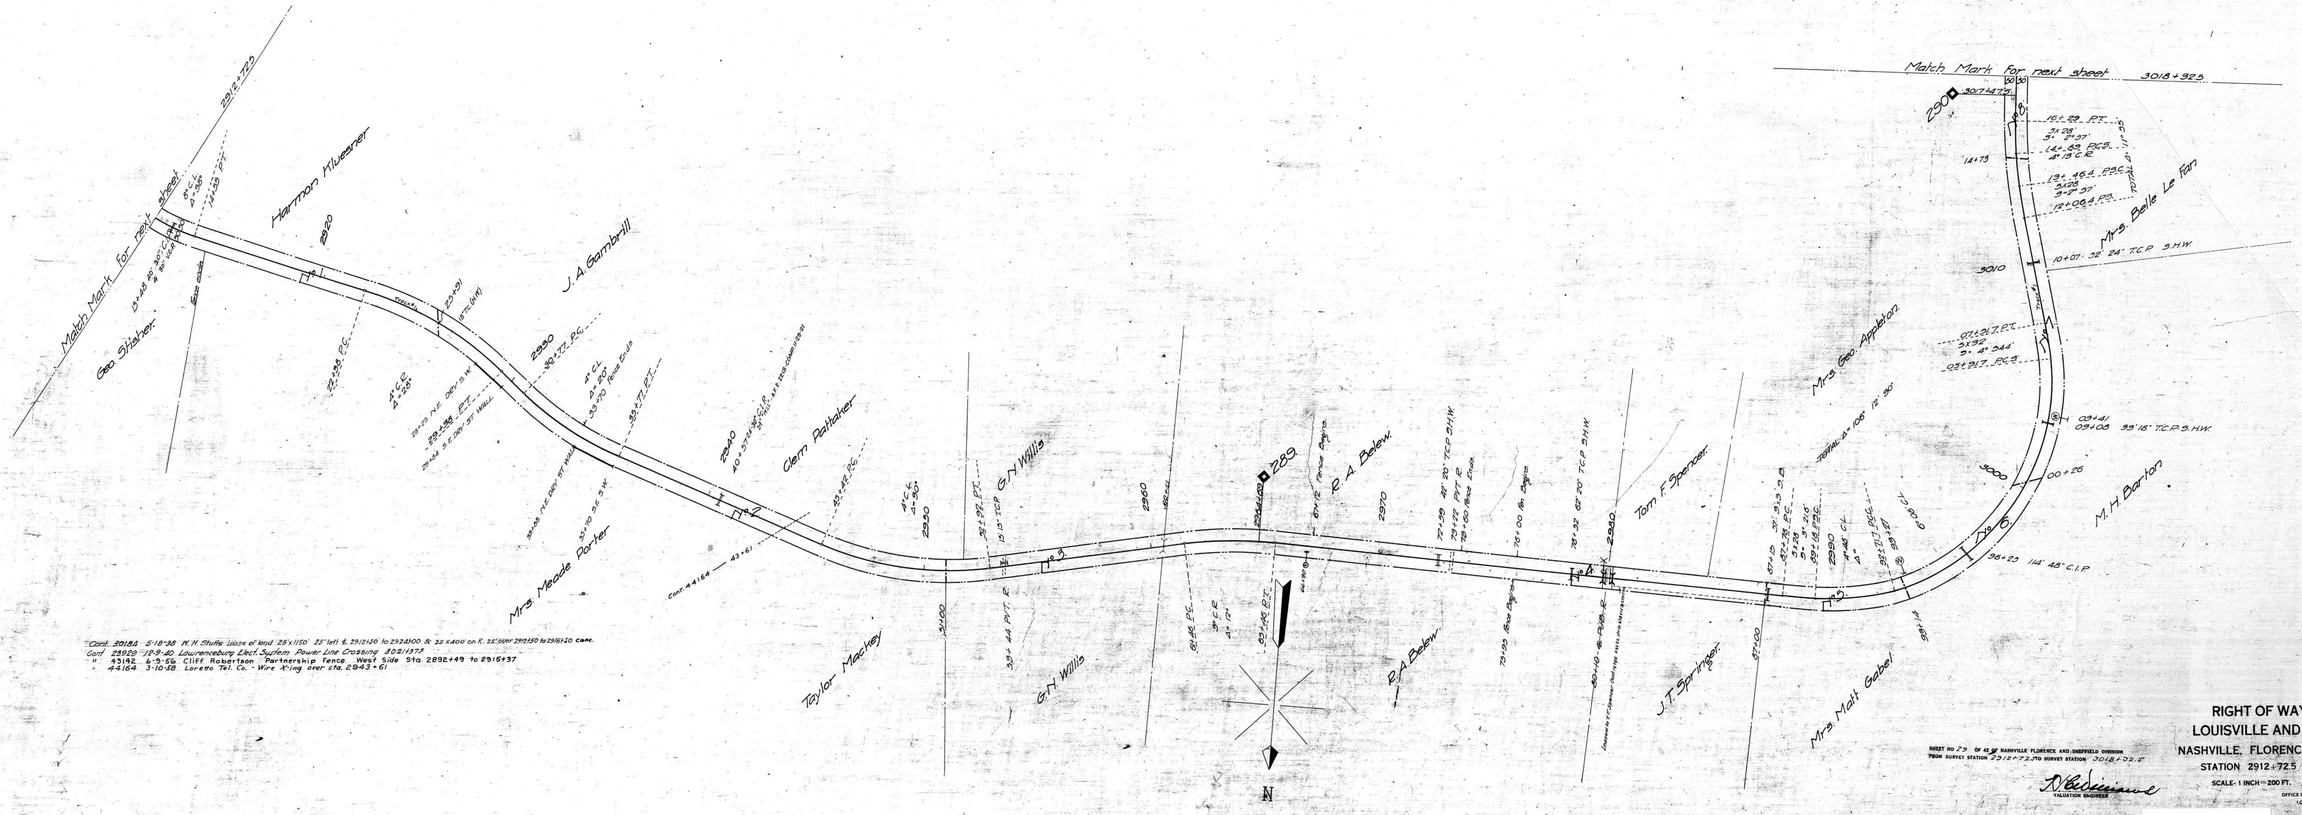

Cont. 20188 5-10-38 N.H.Shuffe Lease of land 25'x1150' 25' left & 29/2+30 to 29/3+00 & 25' x400' on R. 25' right 29/1+50 to 29/6+20 Canc.
Cont 28928 12-5-40 Lawrenceburg Elect. System Power Line Crossing 302/1378
" 43192 6-5-56 Cliff Robertson Partnership Fence West Side Sta. 2892+49 to 29/6+37
" 44164 3-10-58 Lorena Tel. Co. - Wire Strung over sta. 2943+61

LAWRENCE CO., TENN.

RIGHT OF WAY AND TRACK MAP
LOUISVILLE AND NASHVILLE R. R. CO.
NASHVILLE, FLORENCE AND SHEFFIELD DIVISION
STATION 2912+72.5 TO STATION 3018+32.5
SCALE-1 INCH = 200 FT. JUNE 30 1917.

SHEET NO 29 OF 45 SH NASHVILLE FLORENCE AND SHEFFIELD DIVISION
FROM SURVEY STATION 2912+72.5 TO SURVEY STATION 3018+32.5

V. R. Robinson
VALUATION ENGINEER

OFFICE OF CHIEF ENGINEER
LOUISVILLE KY.

050-020

V 19
29

14-1

19-29