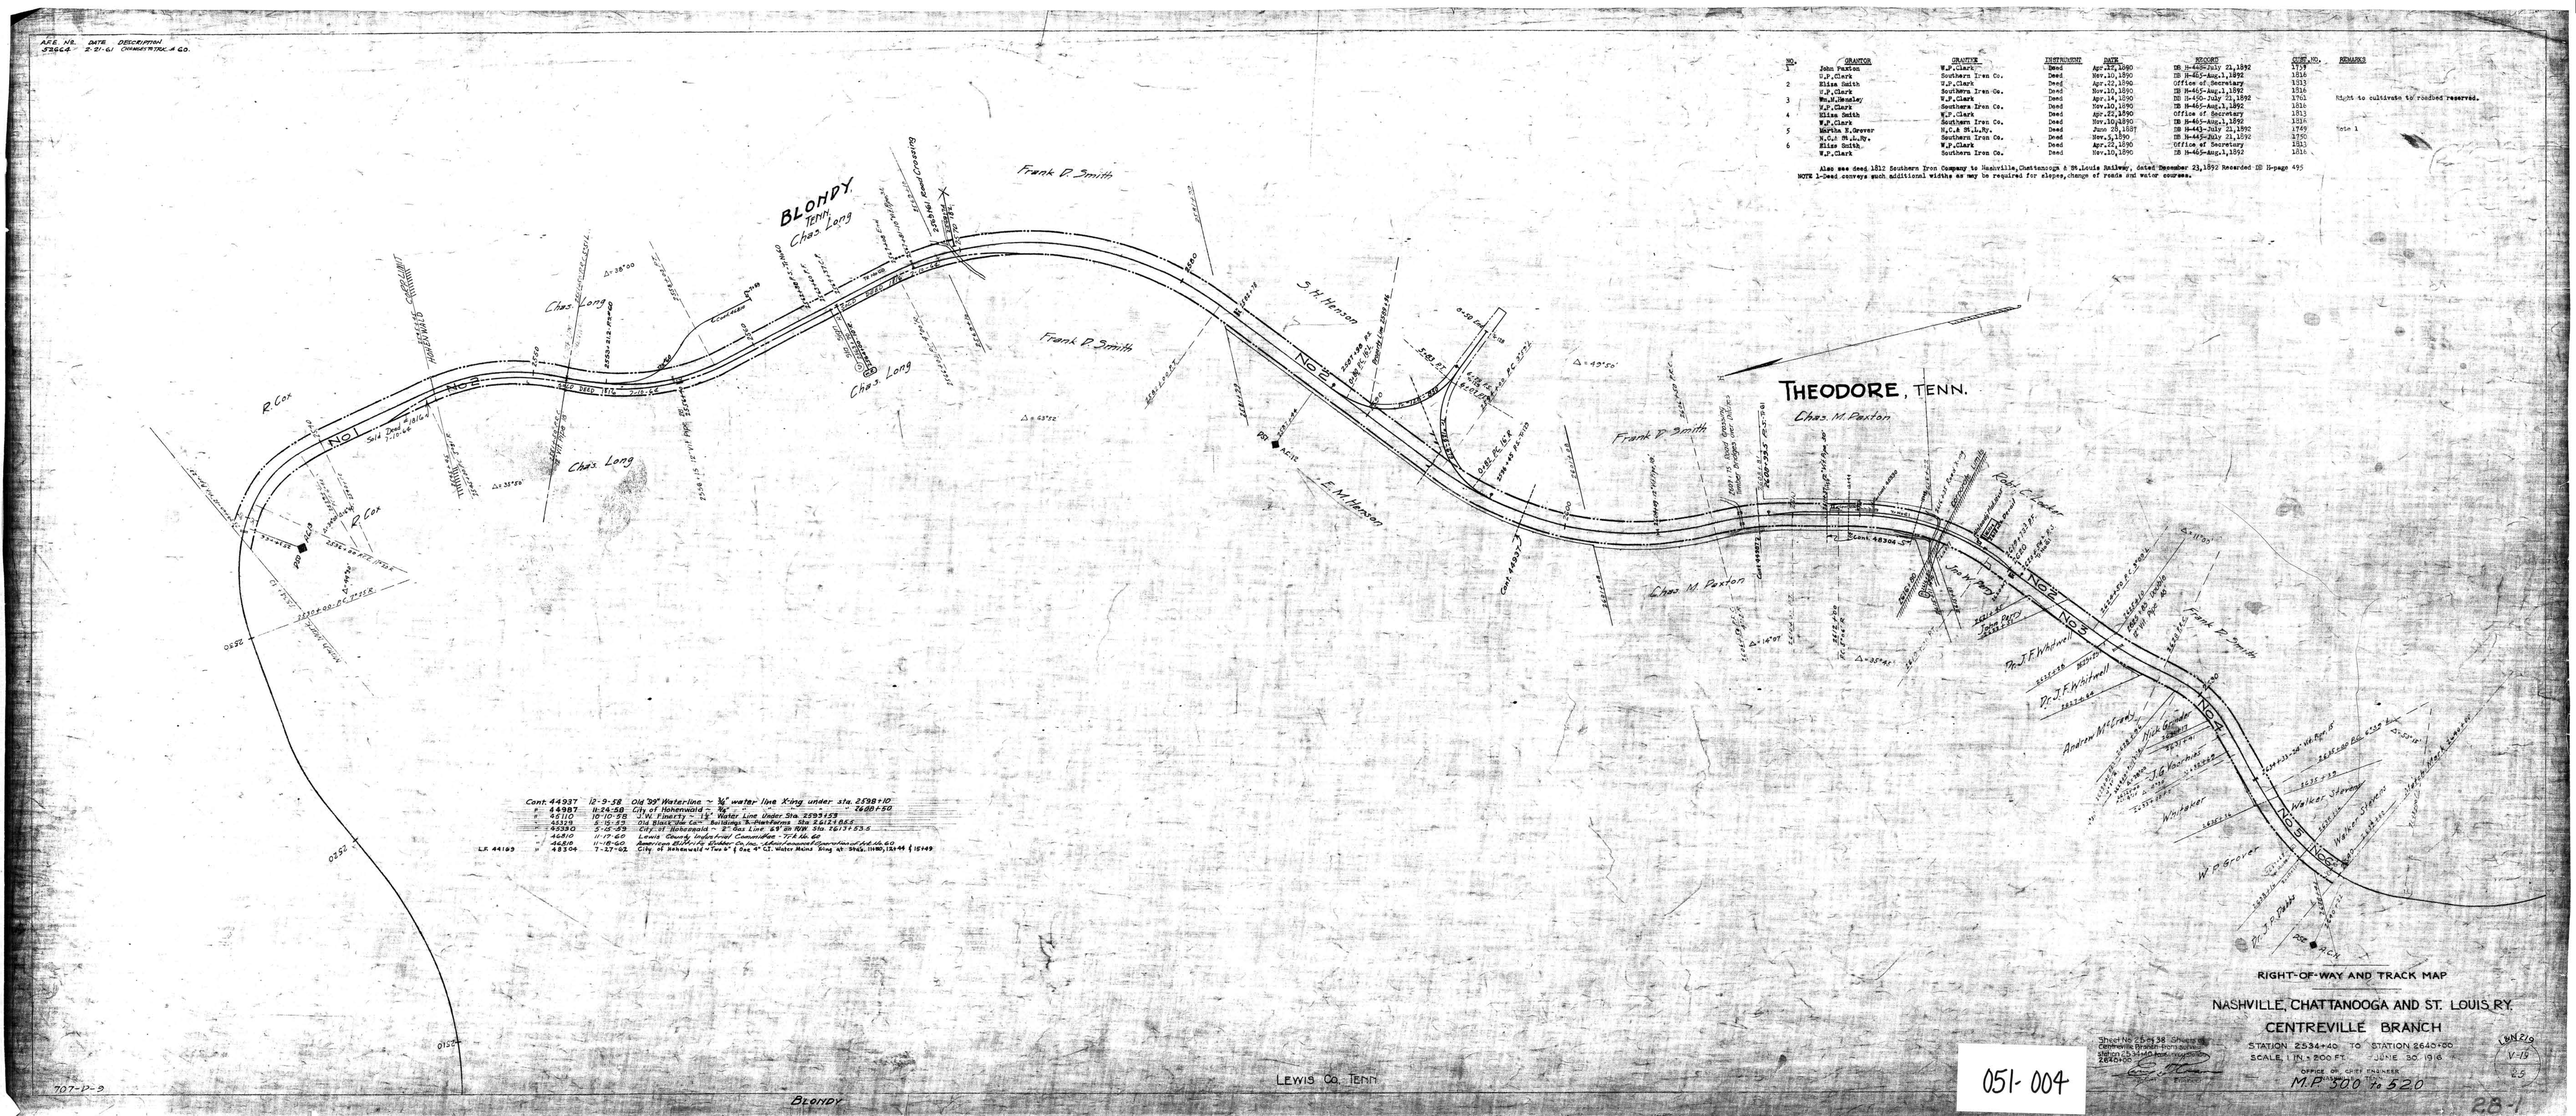

No.	GRANTOR	GRANTEE	INSTRUMENT	DATE	RECORDED	CONT. NO.	REMARKS
1	John Yeates	W.P.Clark	Deed	Apr.22,1890	DB H-465-July 21,1892	1739	
	W.P.Clark	Southern Iron Co.	Deed	Nov.10,1890	DB H-465-Aug.1,1892	1816	
2	Eliza Smith	W.P.Clark	Deed	Apr.22,1890	Office of Secretary	1813	
	W.P.Clark	Southern Iron Co.	Deed	Nov.10,1890	DB H-465-Aug.1,1892	1816	
3	Wm.W.Beasley	W.P.Clark	Deed	Apr.14,1890	DB H-466-July 21,1892	1741	Right to cultivate to roadbed reserved.
	W.P.Clark	Southern Iron Co.	Deed	Nov.10,1890	DB H-465-Aug.1,1892	1816	
4	Eliza Smith	W.P.Clark	Deed	Apr.22,1890	Office of Secretary	1813	
	W.P.Clark	Southern Iron Co.	Deed	Nov.10,1890	DB H-465-Aug.1,1892	1816	
5	Martha E.Grover	H.C.& St.L.Ry.	Deed	June 28,1887	DB H-443-July 21,1892	1749	Note 1
	H.C.& St.L.Ry.	Southern Iron Co.	Deed	Nov.1,1890	DB H-465-July 21,1892	1790	
6	Eliza Smith	W.P.Clark	Deed	Apr.22,1890	Office of Secretary	1813	
	W.P.Clark	Southern Iron Co.	Deed	Nov.10,1890	DB H-465-Aug.1,1892	1816	

Also see deed 1812 Southern Iron Company to Nashville,Chattanooga & St.Louis Railway, dated December 23,1892 Recorded DB H-page 495
NOTE 1-Deed conveys such additional widths as may be required for slopes,changes of roads and water courses.

Cont. 44937	12-9-58	Old "39" Waterline ~ ¾" water line X'ing under sta. 2538+10	
" 44987	11-24-58	City of Hohenwald ~ ¾" " " " " " - 2680+80	
" 46110	10-10-58	J.W. Finerty ~ 1½" Water Line Under Sta. 2295+53	
" 45329	5-15-57	Old Black Tank Co. ~ Building & Pipelines Sta. 2612+86.5	
" 45330	5-15-57	City of Hohenwald ~ 2" Gas Line 4.9' in R/W Sta. 2613+53.5	
" 46810	11-17-60	Lewis County Underwood Commission ~ 974.46.60	
" 46810	11-18-60	American Utility Builder Co.Inc.-Installation&Operation of 46.46.60	
LR 44193 " 48304	7-27-62	City of Hohenwald ~Two 8" & One 4" Cl. Water Mains Sing.St. 2962, 11+80, 12+44 & 15+49	

RIGHT-OF-WAY AND TRACK MAP

NASHVILLE, CHATTANOOGA AND ST. LOUIS RY.

CENTREVILLE BRANCH

STATION 2534+40 TO STATION 2640+00

SCALE: 1 IN. = 200 FT. JUNE 30, 1916

OFFICE OF CHIEF ENGINEER

M.P. 500 to 520

051-004

707-P-9

28-1