NO.	GRANTOR	GRANTEE	INSTRUMENT	DATE	RECORD	PUB. NO.	REMARKS
1	Sabry J.Hulme	Southern Iron Co.	Deed	Sept.23,1890	DB N-468-July 22,1892	1760	
2	H.T.Christian	Southern Iron Co.	Deed	July 21,1892	DB N-439-July 22,1892	1758	
3	J.W.Christian	W.P.Clark	Deed	Nov.12,1890	DB N-440-July 27,1892	1764	
	W.P.Clark	Southern Iron Co.	Deed	Nov.10,1890	DB N-465-Aug.1,1892	1816	
4	J.W.Linsley	Southern Iron Co.	Deed	Sept.15,1890	DB N-436-July 21,1892	1752	
5	D.L.Voorhies	Southern Iron Co.	Deed	Sept.13,1890	DB N-449-July 21,1892	1755	
6	A.Churchwell	Southern Iron Co.	Deed	Sept.13,1890	DB N-434-July 22,1892	1756	

Also see deed 1812 Southern Iron Company to N.C.& St.L.Ry. dated December 23,1892,recorded DB N page 495.

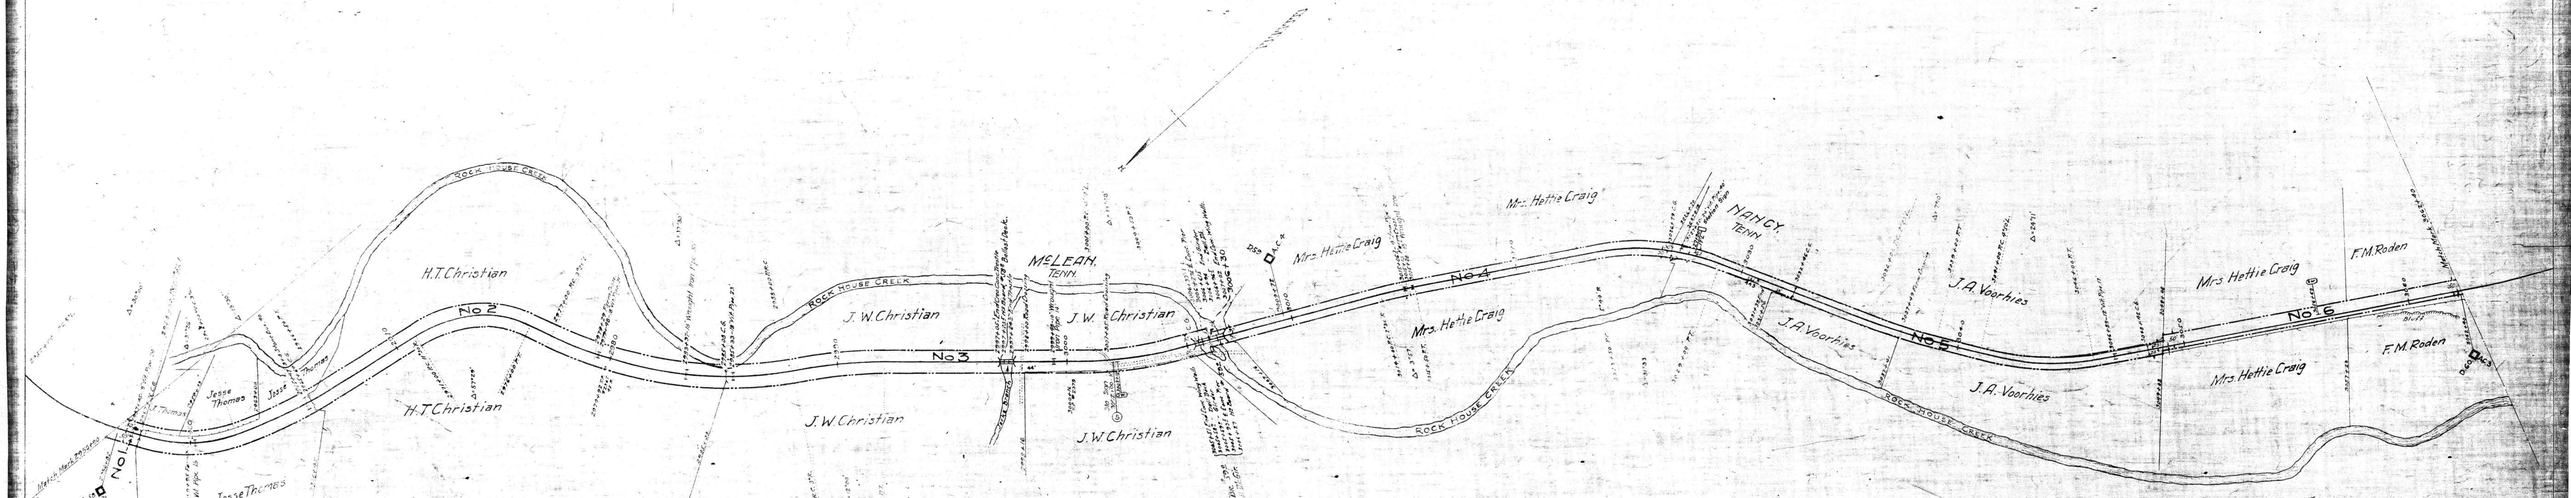

RIGHT-OF-WAY AND TRACK MAP

NASHVILLE, CHATTANOOGA AND ST. LOUIS RY.

CENTREVILLE BRANCH

STATION 2956+50 TO STATION 3062+40

SCALE, 1 IN. = 200 FT. JUNE 30, 1916

Sheet No. 29 of 31 Sheets of Centreville Branch Plans
Station 2956+50 to Station 3062+40

OFFICE OF CHIEF ENGINEER
NASHVILLE, TENN.

M.P. 58.0 to 60.0

051-008

N.N.-2.2

LEWIS Co. TENN

McLEAN

NANCY

28-1