No.	Grantor	Grantee	Instrument	Date	Record	Page	Remarks
1	A.C. Bostic et ux	N.C.&St.L.Ry.	Deed	J.P. 3, 1836	BM 5-214-Sept.13, 1887	641	
2	John Campbell et ux	N.C.&St.L.Ry.	Deed	Jan. 22, 1887	DB 5-224-Sept.23, 1887	690	

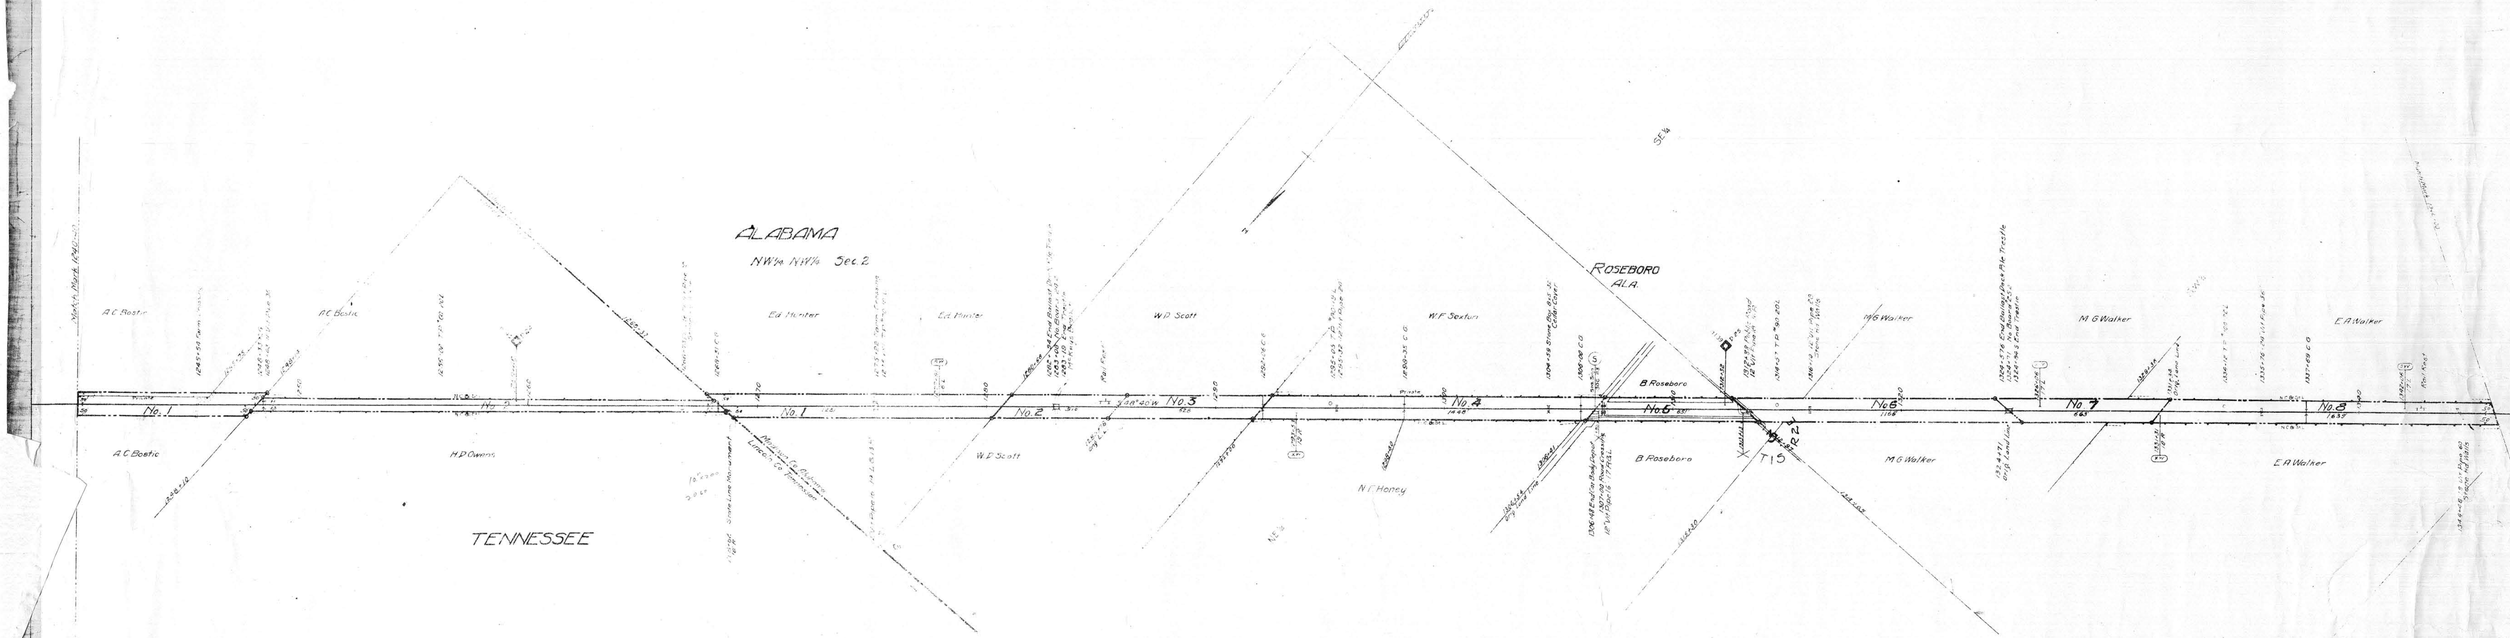

State of Tennessee
County of Davidson

I, the undersigned office of the Nashville, Chattanooga & St. Louis Ry. do hereby certify that this is a Correct Map in Series of parts of five sheets of said railway from survey station 1268+37 to survey station 3357+13, 7+83 to 0+00, 0+00 to 107+67 and 0+00 to 1900+20 Huntsville Branch state of Alabama, prepared from recorded record copies.

Vice-Pres. & Chief Engineer

Correct

Secretary

Subscribed and sworn to before me this ... day of ... 19..

Notary public in and for the
County of Davidson
State of Tennessee
My Commission expires ... 19

Sheet No. 2 of 5 Sheets of
Huntsville Branch Survey
Station 1240+40 to Station
Station 1268+37

Chief Engineer

Sheet No. 1 of 45 Sheets of
Huntsville Branch Survey
Station 1240+40 to
Station 1346+00

Chief Engineer

RIGHT-OF-WAY AND TRACK MAP

NASHVILLE, CHATTANOOGA AND ST. LOUIS RY.

HUNTSVILLE BRANCH

STATION 1240+40 TO STATION 1346+00

SCALE, 1 IN = 200 FT JUNE 30, 1916

OFFICE OF CHIEF ENGINEER
NASHVILLE, TENN.

M.P. 23.6 to 25.6

L&N 214
V-14
2

052-002

705-C 2

LINCOLN CO., TENN. MADISON CO., ALA.

ROSEBORO

20-1