NO.	GRANTOR	GRANTEE	INSTRUMENT	DATE	RECORD	CONT. NO.	REMARKS
1			None				See Note 1

NOTE 1- Charter width claimed under decisions of Tennessee Courts.

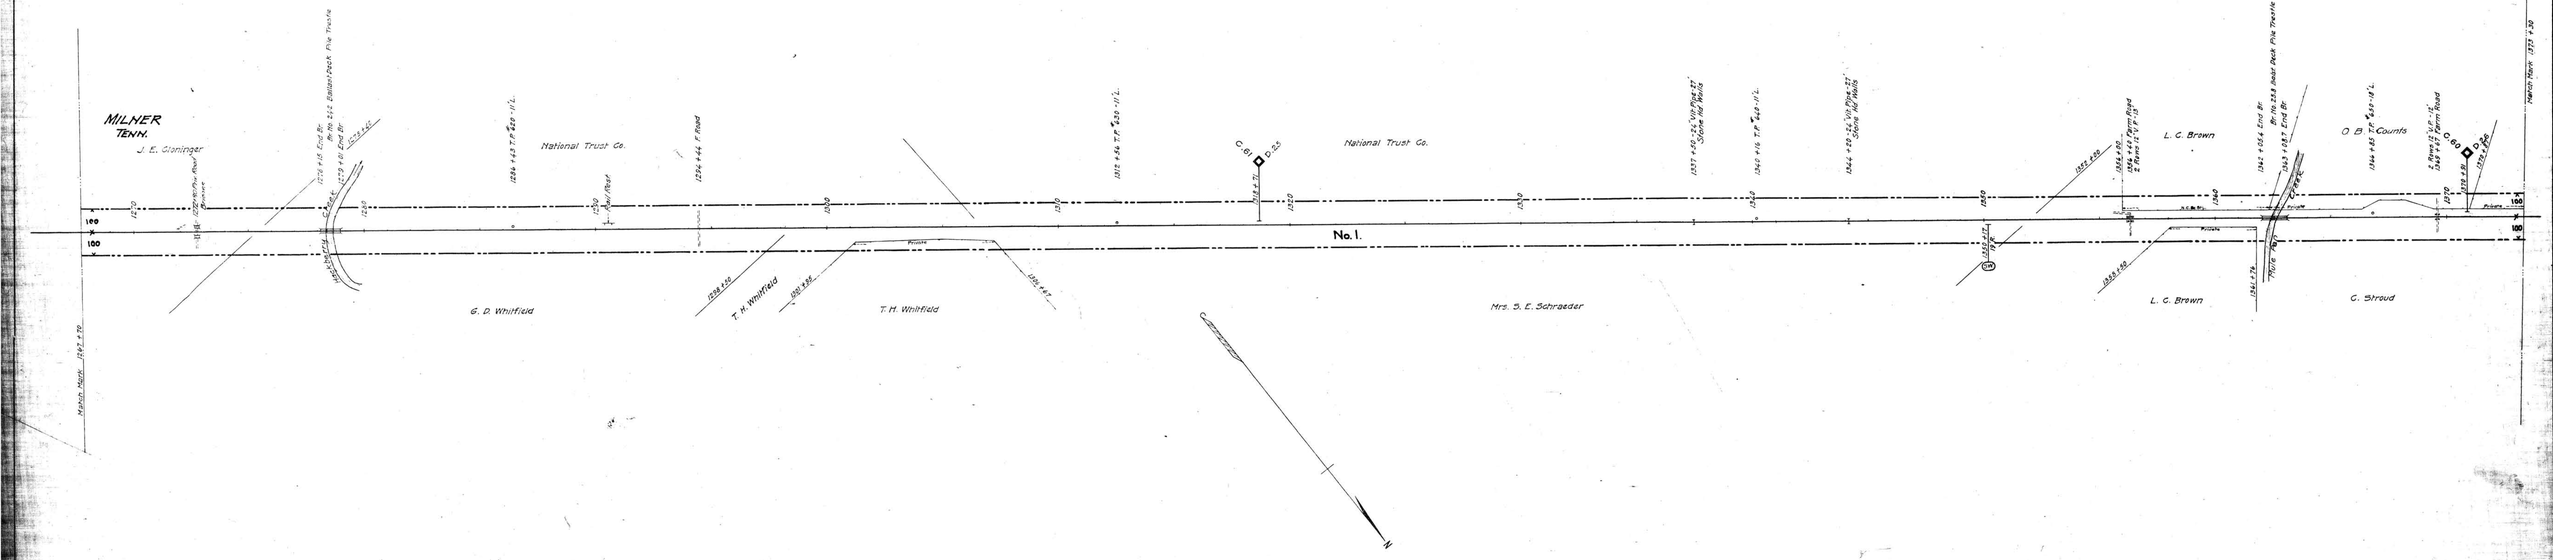

LINCOLN, CO. TENN.

RIGHT-OF-WAY AND TRACK MAP

NASHVILLE, CHATTANOOGA AND ST. LOUIS RY.

COLUMBIA BRANCH

STATION 1267+70 TO STATION 1373+30

SCALE, 1 IN. 200 FT. JUNE. 30, 1916

OFFICE OF CHIEF ENGINEER
NASHVILLE, TENN.

Sheet No. 13 of 47 Sheets of Columbia Branch from survey station 1267+70 to survey station 1373+30

Engineer

M.P. 24.0 to 26.0

052-008

705-A-13

201