NO.	GRANTOR	GRANTEE	INSTRUMENT	DATE	RECORDS	SHEET NO.	REMARKS
1	A.O.Edwards	N.C.& St.L.Ry.	Deed	Aug. 13,1888	DB T-193-Aug.14,1888	341	
2			None				See Note 1
3	Jas.Y.Renegar & w	N.C.& St.L.Ry.	Deed	Apr. 25,1907	DB PP-533-May 7,1907	344	
4	J.A.Taylor & w	N.C.& St.L.Ry.	Deed	Aug. 21,1888	DB U-48-Apr. 8,1889	345	
5	G.D.Wicks & w	N.C.& St.L.Ry.	Deed	Sept. 7,1888	DB U-50-Apr.8,1889	348	
6	M.D.Hampton	N.C.& St.L.Ry.	Deed	May 20,1879	DB O-402-May 11,1883	347	
	M.D.Hampton & w	N.C.& St.L.Ry.	Deed	Mch. 30,1882	DB O-15-June 12,1882	346	
7			None				See Note 1
8			None				See Note 2
9			None				See Note 2

Note 1-Charter width claimed under decisions of Tennessee Courts.
Note 2- Title by adjoining landholders having an equity in lane to its centerline.

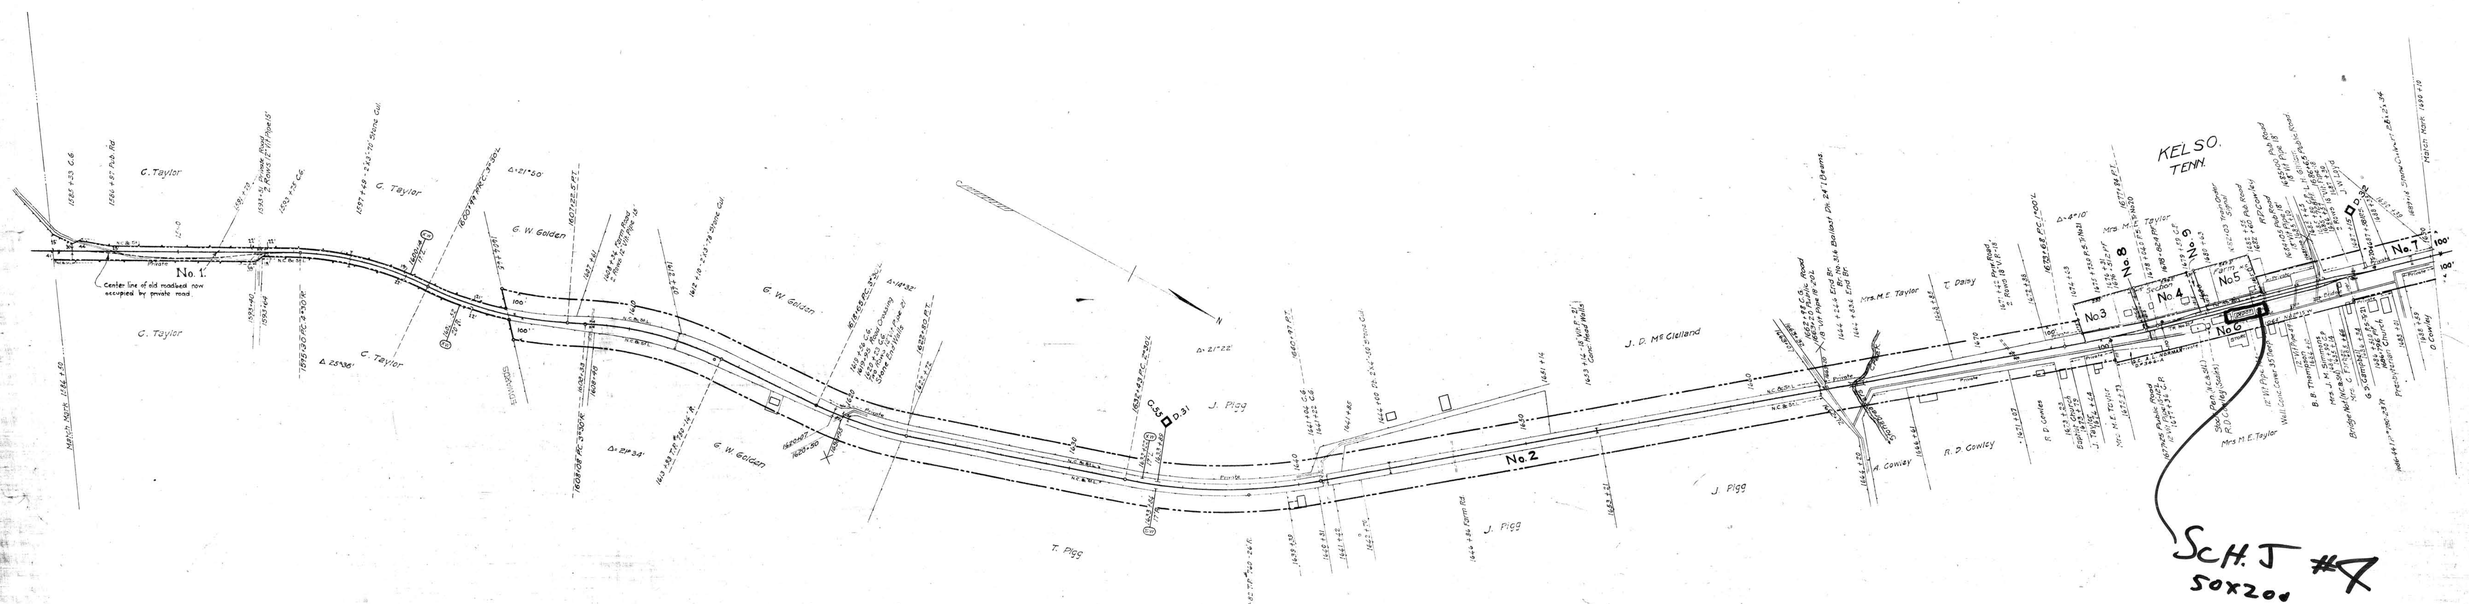

RIGHT-OF-WAY AND TRACK MAP

NASHVILLE, CHATTANOOGA AND ST. LOUIS RY.

COLUMBIA BRANCH

STATION 1584+50 TO STATION 1690+10

SCALE, 1 IN. 200 FT. JUNE 30, 1916

OFFICE OF CHIEF ENGINEER
NASHVILLE, TENN.

Sheet No. 16 of 47 Sheets of Columbia Branch from survey station 1584+50 to survey Station 1690+10

Engineer

KELSO

M.P. 30.0 to 32.0

LINCOLN, CO. TENN.

705-A-16

052-011

20-1