A.F.E.	Date Comp.	Description
50477		Ret. X-Ties For Trk. #III

No.	GRANTOR	GRANTEE	INSTRUMENT	DATE	RECORD	CONT. NO.	REMARKS
1			None				See Note 1

Note 1- Charter width claimed under decisions of Tennessee Courts.

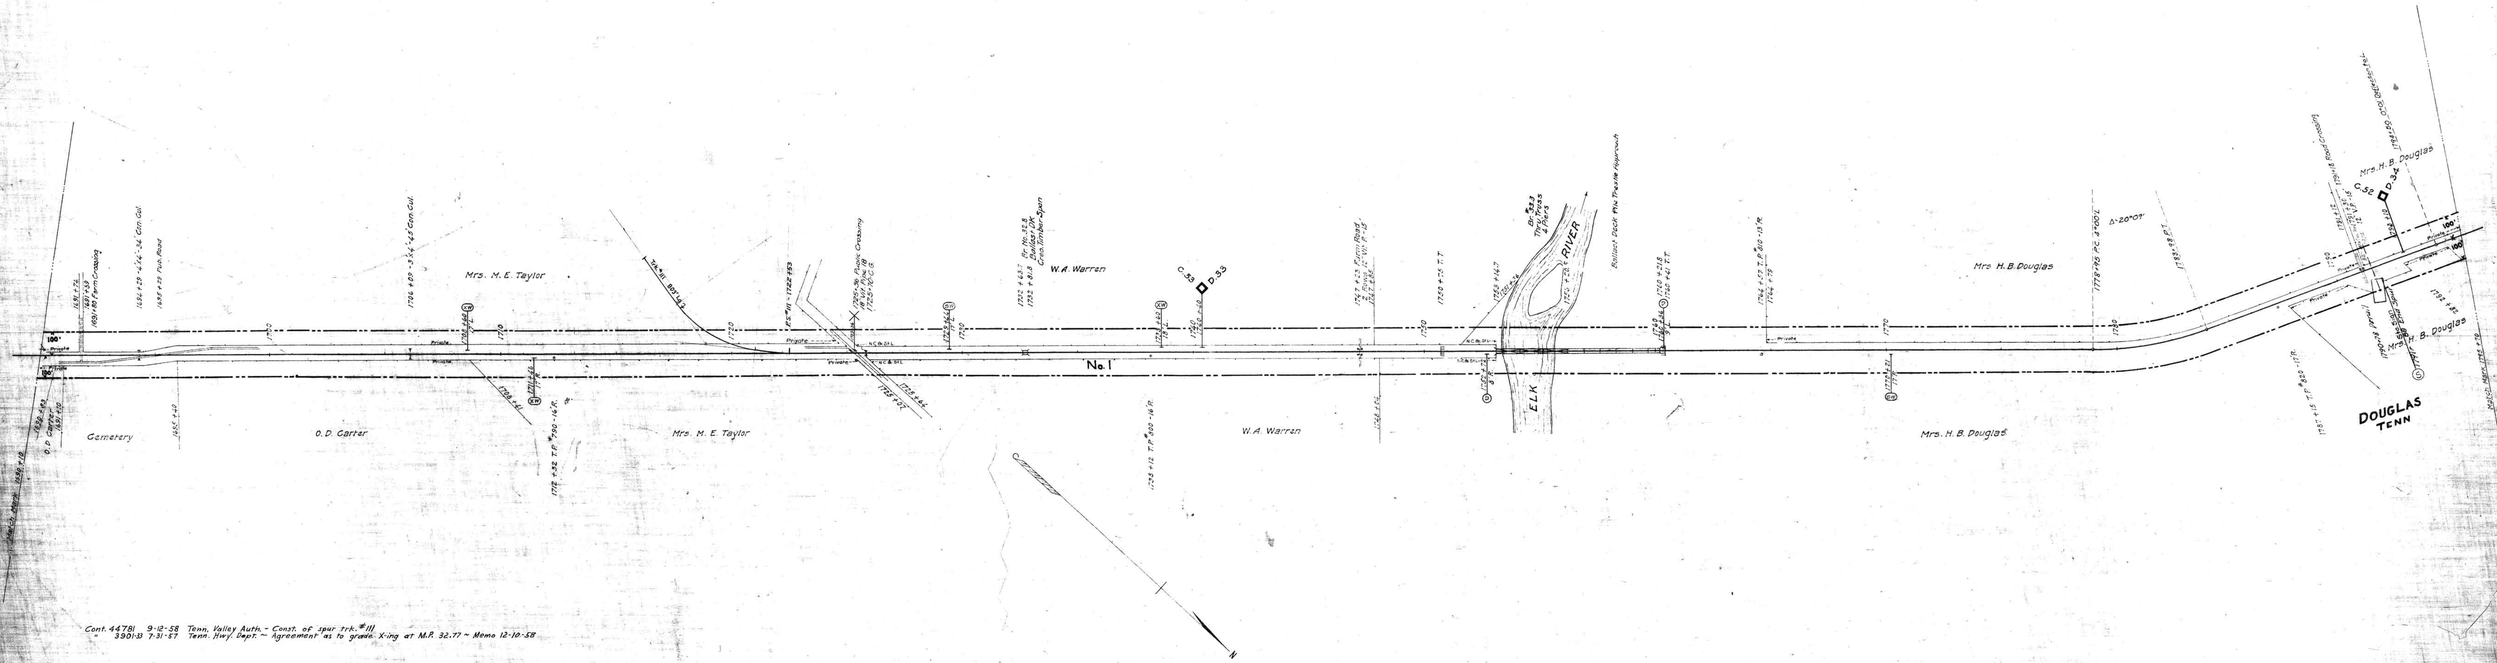

Cont. 44781 9-12-58 Tenn. Valley Auth. - Const. of spur trk. #III
" 3301-13 7-31-57 Tenn. Hwy. Dept. - Agreement as to grade X-ing at M.P. 32.77 - Memo 12-10-58

RIGHT-OF-WAY AND TRACK MAP

NASHVILLE, CHATTANOOGA AND ST. LOUIS RY.

COLUMBIA BRANCH

STATION 1690+10 TO STATION 1795+70

SCALE, 1 IN. 200 FT. JUNE. 30. 1916.

Sheet No. 17 of 17 Sheets of Columbia Branch from Survey Station 1690+10 to Survey Station 1795+70

Engineer

OFFICE OF CHIEF ENGINEER
NASHVILLE, TENN.

M.P. 32.0 to 34.0

DOUGLAS

705-A-17

LINCOLN CO. TENN.

052-012