A.F.E. 53588 6-16-61 Sale of 1.08 ac. To Lincoln Co. Supply Assn.

NO.	GRANTOR	GRANTEE	INSTRUMENT	DATE	RECORD	CERT. NO.	REMARKS
1	Austin Zaliek	R.D.Warren & Ernest Coldwell	Deed	Jan. 28,1893	DB 88-194-Jan.30,1893	1066	Abandoned Road
2	H.H.Alexander	D.C.& N.O.Ry.Co.	Condemnation	June14,1889	Min. Bk.F-145		Abandoned Road
3	A.C.McClain	D.C.& N.O.Ry.Co.	Deed	July 10,1889	DB RB-196-Aug.30,1894		Abandoned Road
4			None				See Note 1

Note 1- Charter width claimed under decisions of Tennessee Courts.

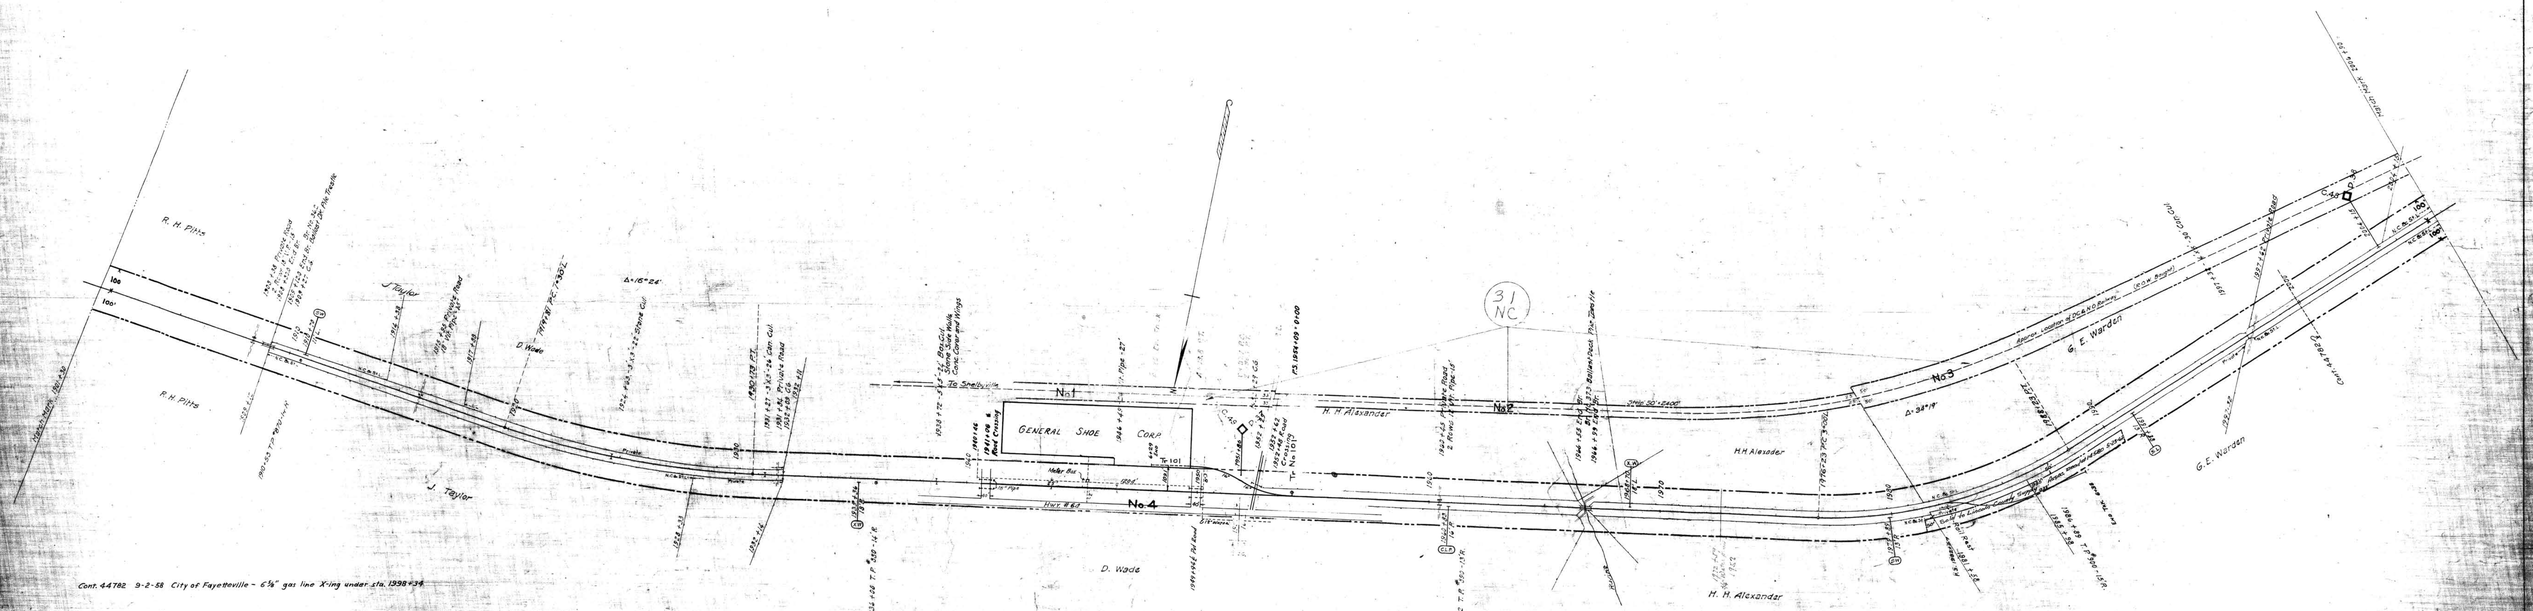

RIGHT-OF-WAY AND TRACK MAP

NASHVILLE, CHATTANOOGA AND ST. LOUIS RY.

COLUMBIA BRANCH

STATION 1901+30 TO STATION 2006+90

SCALE, 1 IN. 200 FT. JUNE 30, 1916

Sheet No. 19 of 47 Sheets of Columbia Branch (From Survey Station 1901+30 to Survey Station 2006+90)

OFFICE OF CHIEF ENGINEER NASHVILLE, TENN.

Engineer

M.P. 36.0 to 38.0

LINCOLN CO. TENN.

052-014

709-A-19