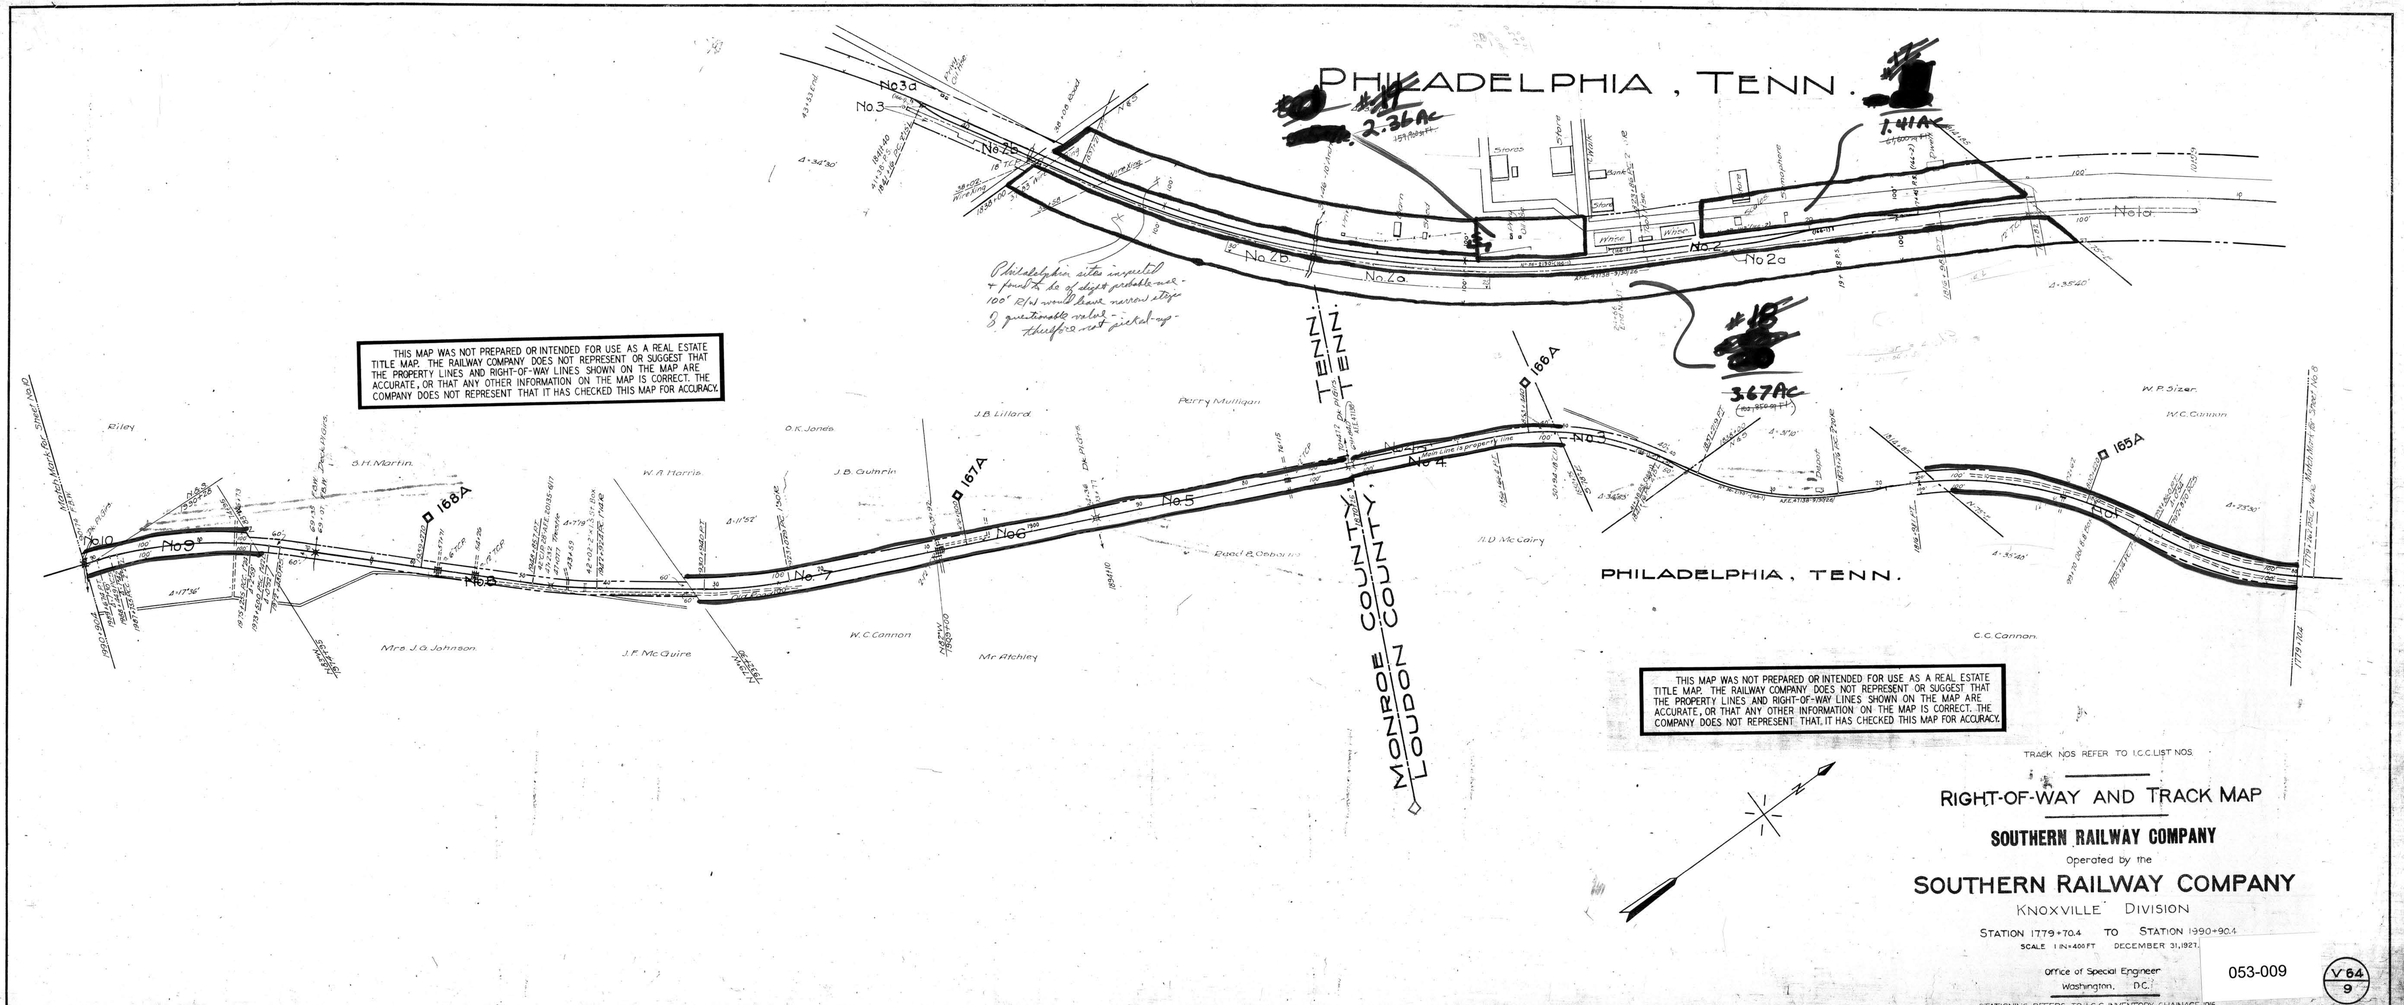
PHILADELPHIA, TENN.
#17
2.36 Ac
#7
1.41 Ac
#18
3.67 Ac
No 3a
No 3
No 2b
No 2a
No 2
No 1a
No 4
No 5
No 6
No 7
No 8
No 9
No 10
No 1
168A
167A
166A
165A
TENN.
MONROE COUNTY
LOUDON COUNTY
Riley
S.H. Martin
W.A. Harris
O.K. Jones
J.B. Gulmrin
J.B. Lillard
Perry Mulligan
Mrs. J.G. Johnson
J.F. McGuire
W.C. Cannon
Mr. Atchley
Road & Osborne
A.D. McCairy
W.P. Sizer
C.C. Cannon
Main Line is property line
Match Mark for Sheet No 10
Match Mark for Sheet No 8
Philadelphia sites inspected + found to be of slight probable use - 100' R/W would leave narrow strips of questionable value - therefore not picked up -
THIS MAP WAS NOT PREPARED OR INTENDED FOR USE AS A REAL ESTATE TITLE MAP. THE RAILWAY COMPANY DOES NOT REPRESENT OR SUGGEST THAT THE PROPERTY LINES AND RIGHT-OF-WAY LINES SHOWN ON THE MAP ARE ACCURATE, OR THAT ANY OTHER INFORMATION ON THE MAP IS CORRECT. THE COMPANY DOES NOT REPRESENT THAT IT HAS CHECKED THIS MAP FOR ACCURACY.
THIS MAP WAS NOT PREPARED OR INTENDED FOR USE AS A REAL ESTATE TITLE MAP. THE RAILWAY COMPANY DOES NOT REPRESENT OR SUGGEST THAT THE PROPERTY LINES AND RIGHT-OF-WAY LINES SHOWN ON THE MAP ARE ACCURATE, OR THAT ANY OTHER INFORMATION ON THE MAP IS CORRECT. THE COMPANY DOES NOT REPRESENT THAT IT HAS CHECKED THIS MAP FOR ACCURACY.
TRACK NOS REFER TO I.C.C. LIST NOS.
RIGHT-OF-WAY AND TRACK MAP
SOUTHERN RAILWAY COMPANY
Operated by the
SOUTHERN RAILWAY COMPANY
KNOXVILLE DIVISION
STATION 1779+70.4 TO STATION 1990+90.4
SCALE 1 IN=400 FT DECEMBER 31, 1927.
Office of Special Engineer
Washington, D.C.
STATIONING REFERS TO I.C.C. INVENTORY CHAINAGE 1916
053-009
V 64
9
Tracks corrected to Dec. 31, 1938