A.F.E. No	DATE	DESCPT. OF CHANGE
28328	1-17-39	Remove Tel. equipment from station
34322	9-15-49	Rel. stock pens at a chute Sta. 8+15
49939	2-11-58	Ret. Sec. Hse. Sta. 16710+80
55430	11-6-63	Rel. sec. hse. 16717+30
87497	4-28-68	Rel. 220' Incl. 120' of Trk. #42

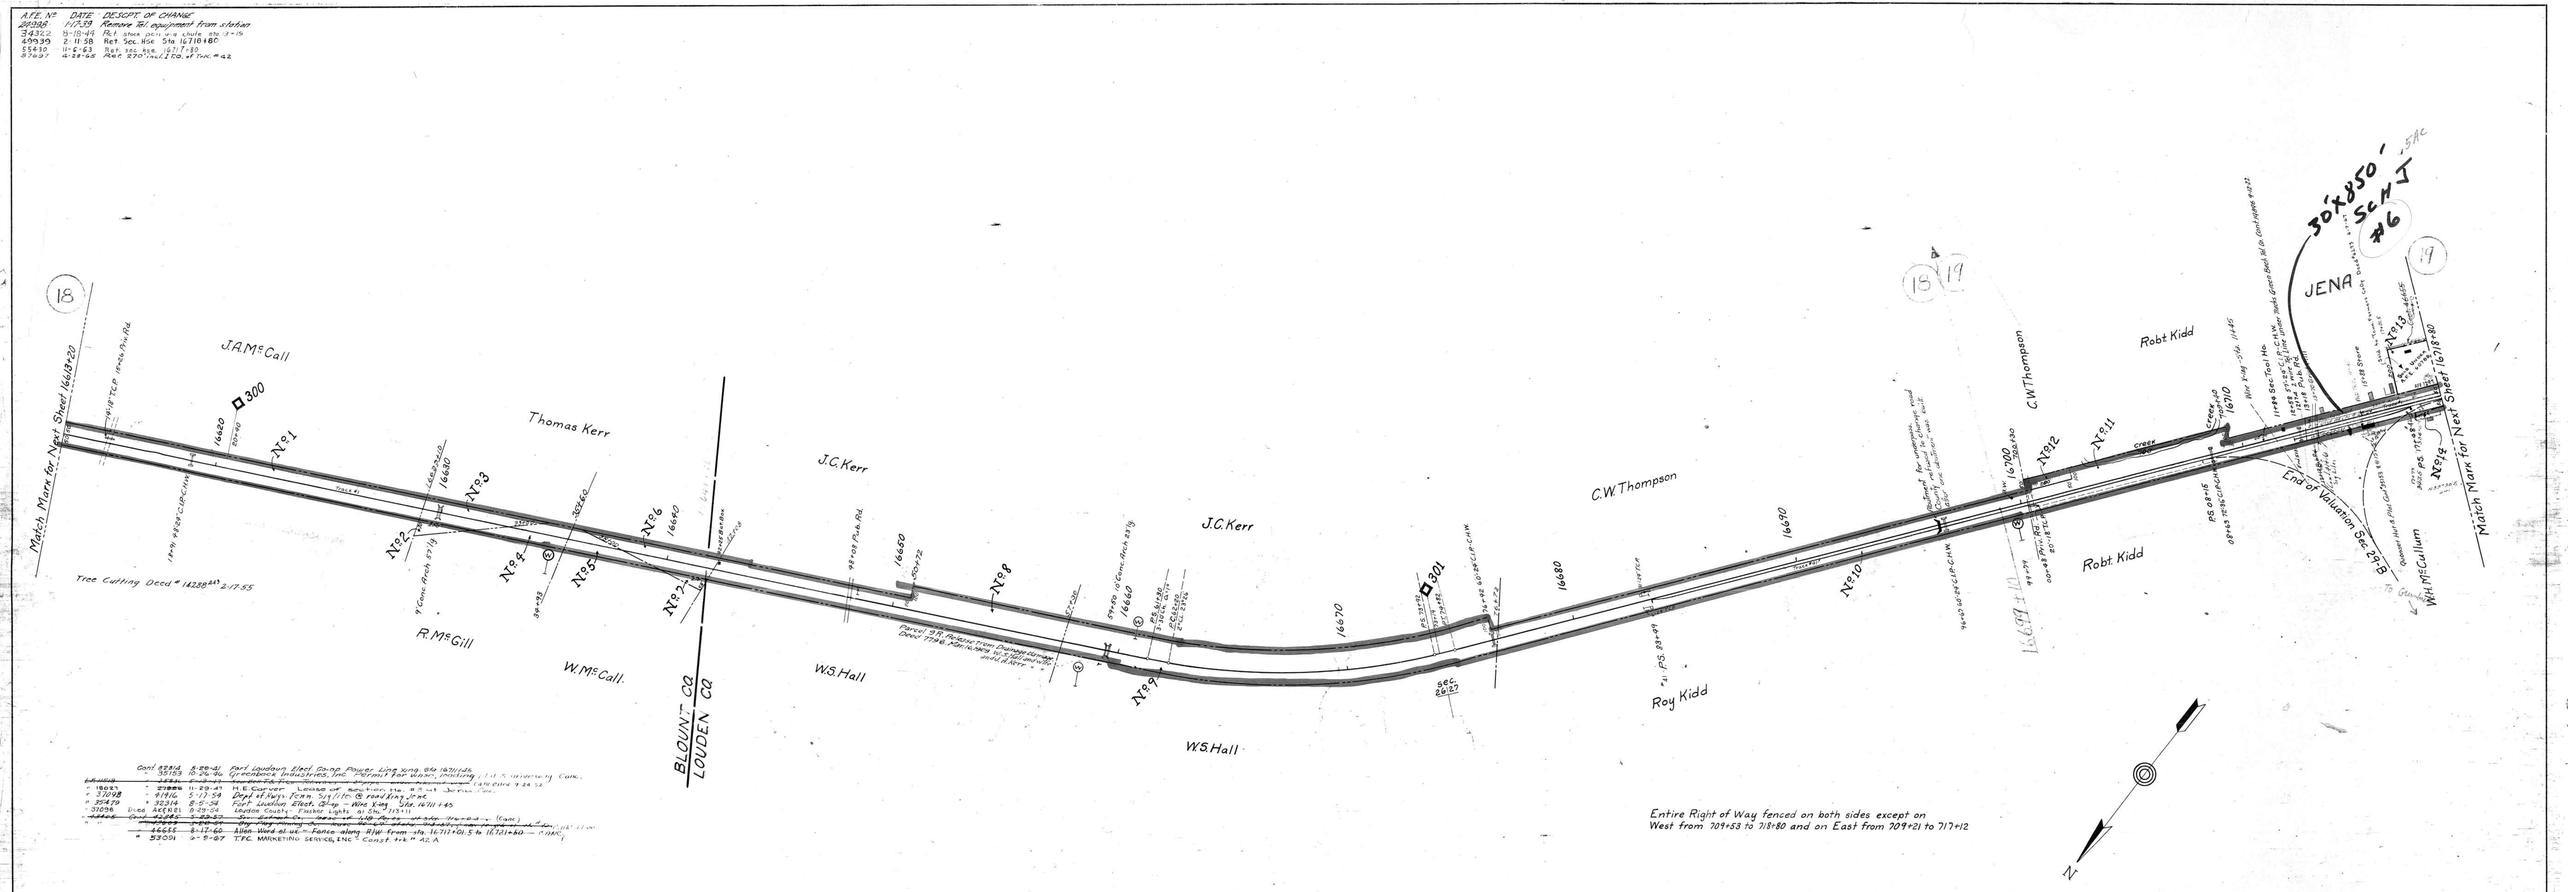

Cont 52216	8-28-61	Port Loudon Elect. Comp. Power Line Sing. Sta 16711+45.	
" 55159	10-26-66	Greenback Industries, Inc. Permit for wash, including [illegible]	
~~[illegible]~~	~~[illegible]~~	~~[illegible]~~	
" 18083	" 21884	11-29-41	H.E. Carter - Lease of [illegible]
" 37098	" 9196	5-13-59	Dept. of Hwy. Tenn. Sig. Lite @ rail Xing. Sta. [illegible]
" 37479	" 32314	8-5-54	Port Loudon Elect. Comp. - Wire Xing. Sta. 16711+45
31096	Lics. AC6981	8-29-54	Loudon County - Flasher Light. at Sta. 713+11
~~[illegible]~~	~~Cont. [illegible]~~	~~[illegible]~~	~~[illegible]~~
"	~~16655~~	~~8-17-60~~	~~Allen Ward et ux - Fence along R/W from sta. 16711+01.5 to 16721+50 — [illegible]~~
"	" 53091	2-9-67	T.T.C. MARKETING SERVICES, INC. " Const. trk. # 42 A

BLOUNT CO. TENN.

LOUDEN CO. TENN.

RIGHT OF WAY AND TRACK MAP
LOUISVILLE AND NASHVILLE R. R. CO.
KNOXVILLE DIVISION

STATION 16613+20 TO STATION 16718+80

SCALE- 1 INCH = 200 FT. JUNE 30 1917.

OFFICE OF CHIEF ENGINEER.

SHT. NO. 18 OF 21 OF KNOXVILLE DIVISION FROM SURVEY
STATION 16613+20 TO SURVEY STATION 16718+80

D. B. Beaumont
VALUATION ENGINEER

053-015

V-29
13

29-13

11-1