A.F.E. No.	Date Comp.	Description of Changes
1733	5-21-20	197 M.T. rel. 2280' Conc. b.k.15 to k.17 Conc. to M.T.
1032	5-21-20	Trk. b.6-9 removal.
4577	12-31-23	Removing engine shed.
4954	1-31-24	Trk. b.2-8 removal.
19347	2-4-6	Rel. of Sales, Tr. 1/6 & part of Tr. 1 & 7/8 of Englewood.
23344	6-2-33	U.S. Hwy. 39 under Rail 8
31613	11-10-38	Rel. 1/94.21
42705	10-13-42	Rel. 2 Toilets, 2 Sec. Houses and Well at Sta. 384+67
46898	7-20-46	Bor. Sec. House.
49080	7-15-48	Const. Fence Sta. 343+36 to 353+26
56994	7-23-49	Cos. Trans. Vol. 10 428/143 Emr. Site

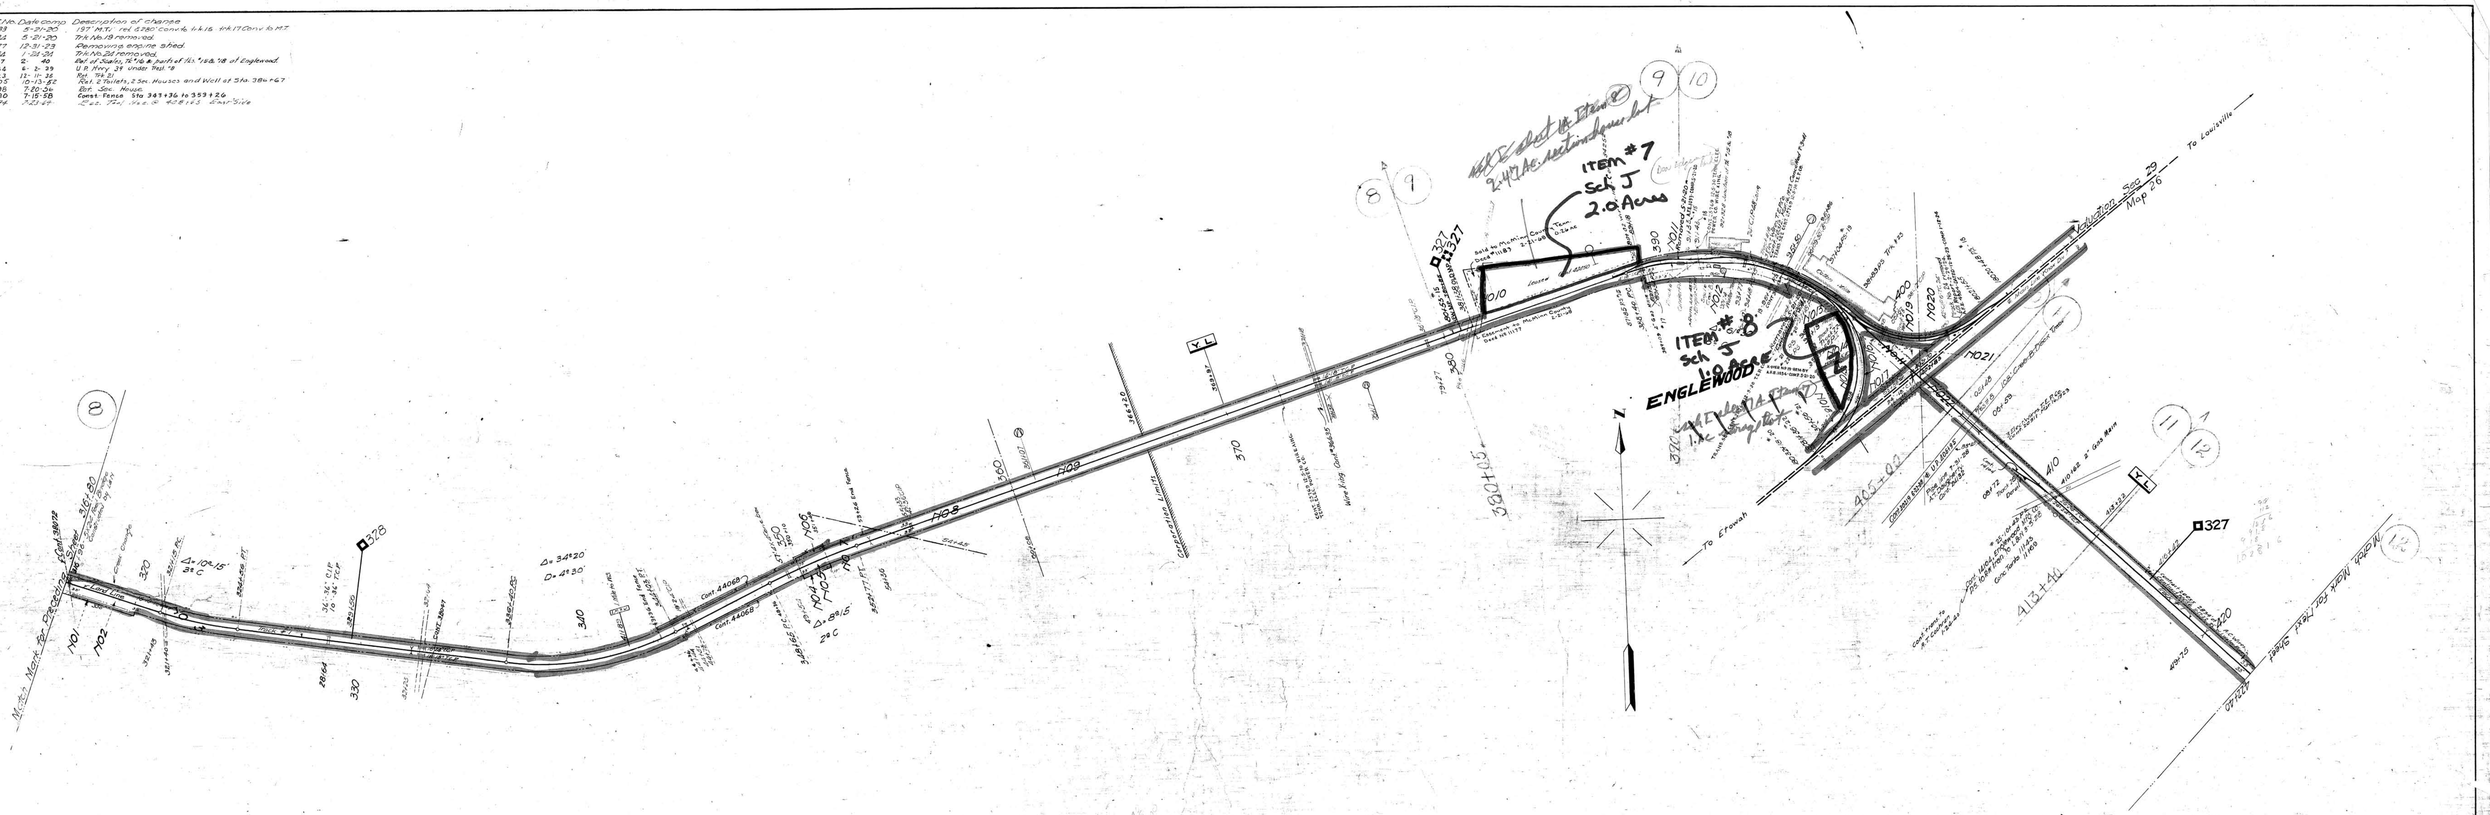

Cont. 39484	5-3-37	Town of Englewood	Water Line Under at 388+75 & 405+90
Cont. 33361	5-3-41	Board of Public Utilities	Guard Rails at Sta. 384+29, 387+17 & 397+92
"	5-2-42	" "	Power line X-ing removed sta. 401+50 Erected at sta. 410+44.
" 14382	8-2-43	Inter County Telep. Co.	Underground Telep. conduit x-ing Cl. Hwy. pole with 2 wires above ground at V.S. 89+02
" 36635	7-9-48	Board of Public Utilities	Wire X-ing over at Sta. 374+07
L.F. 35217 " 38047	2-28-50	" " " " "	" " " " " " " 333+16
" 33466 " 38046	12-5-49	Town of Englewood	3/4" water line on R.O.W. x-ing Tracks at Sta. 395+10
" 35217 " 38052	3-8-50	Board of Public Utilities	Elect. Power line x-ing at Sta. 316+91
" 33466 " 38929	3-9-51	Town of Englewood	2" Gas Main at Sta. 389+03
" 38930	3-9-51	" " "	2" " " " Sta. 410+62
" 41466	8-8-51	Lions Club of Englewood	Lease of Park Sp.
" 44068	6-6-57	Oscar Torbett and Wife, Ida Mae Morgan Torbett	Const. of fence, sta. 332+68 to 354+36
14789	2-14-15	Englewood Hgw. Co. Cons. Co.	Elt. sub. Pole at Sta. 410+43 — Trans. Oct. 7, 1913 10/1/14 Kayoulis

Sheet 11-9 of 13 of Knoxville Division Athens and Tellico Branch from Survey station 316+80 to survey station 422+40

Valuation Engineer

RIGHT OF WAY AND TRACK MAP
LOUISVILLE AND NASHVILLE R. R. CO.
KNOXVILLE DIVISION

ATHENS AND TELLICO BRANCH

STATION 316+80 TO STATION 422+40

SCALE: 1 INCH = 200 FT.

JUNE 30 1917.

OFFICE OF CHIEF ENGINEER
LOUISVILLE, KY.

054-005

Y 296
4

McMINN CO. TENN. 8 CIV. DIST.

29C-4