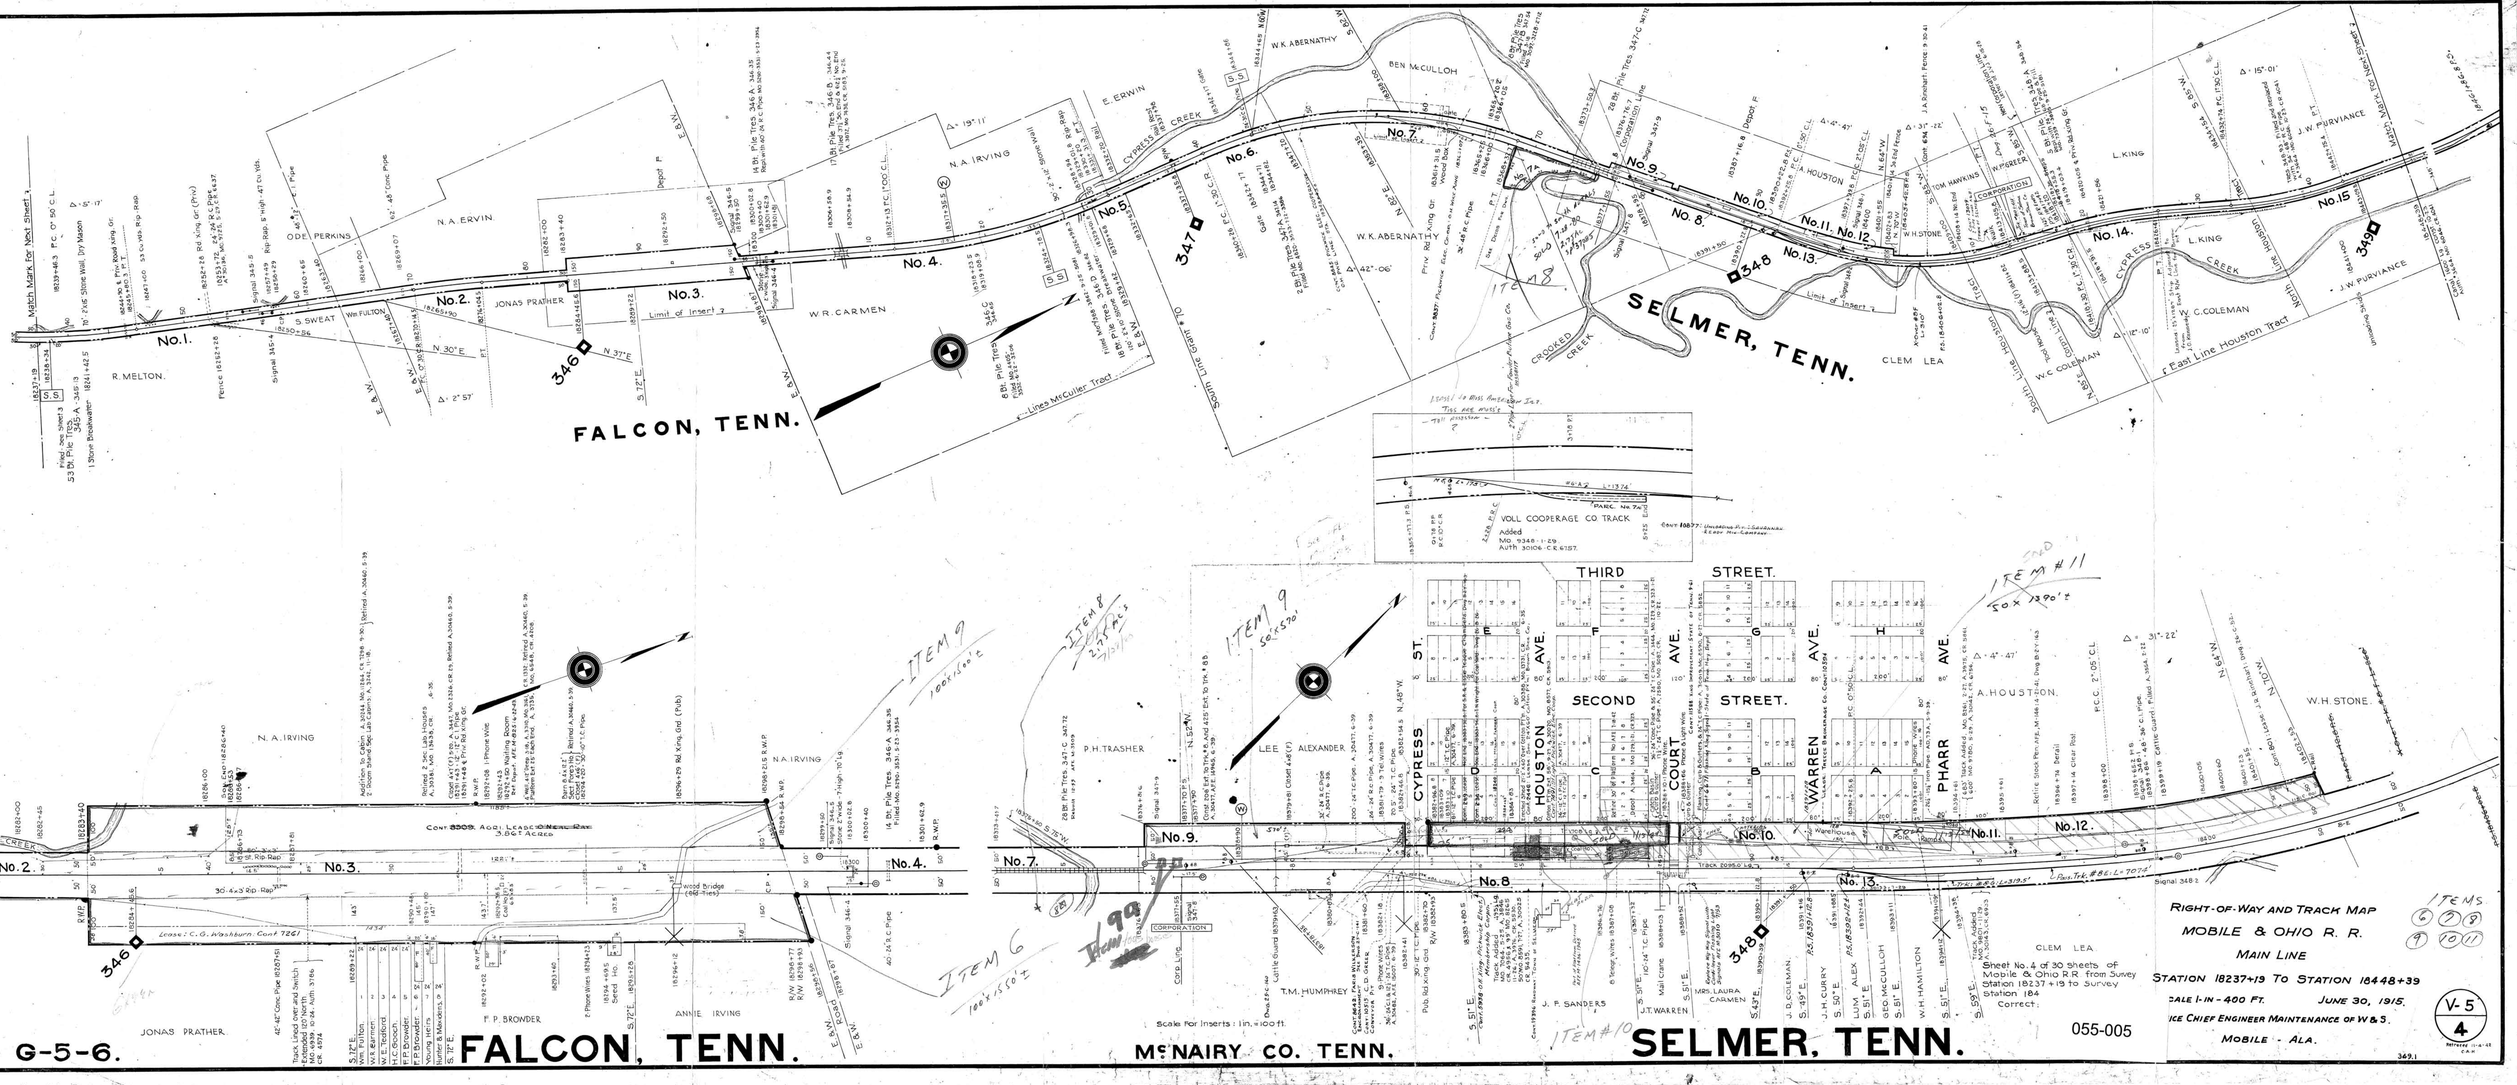
FALCON, TENN.
MCNAIRY CO. TENN.
SELMER, TENN.
G-5-6.
RIGHT-OF-WAY AND TRACK MAP
MOBILE & OHIO R. R.
MAIN LINE
STATION 18237+19 TO STATION 18448+39
SCALE 1-IN - 400 FT. JUNE 30, 1915.
ICE CHIEF ENGINEER MAINTENANCE OF W & S.
MOBILE - ALA.
Sheet No. 4 of 30 Sheets of Mobile & Ohio R.R. from Survey Station 18237+19 to Survey Station 184
Correct:
055-005
ITEMS 6 8 9 10 11
V-5
4
Scale for Inserts: 1 in. = 100 ft.
CLEM LEA
JONAS PRATHER
ANNIE IRVING
T.M. HUMPHREY
J. P. SANDERS
J.T. WARREN
MRS. LAURA CARMEN
J.D. COLEMAN
J.H. CURRY
W.H. HAMILTON
W.C. COLEMAN
L. KING
J.W. PURVIANCE
W.H. STONE
A. HOUSTON
P.H. TRASHER
LEE ALEXANDER
N.A. IRVING
W.K. ABERNATHY
BEN McCULLOH
E. ERWIN
W.R. CARMEN
R. MELTON
S. SWEAT
JONAS PRATHER
P. P. BROWDER
ODE PERKINS
CYPRESS CREEK
CROOKED CREEK
THIRD STREET.
SECOND STREET.
CYPRESS ST.
HOUSTON AVE.
COURT AVE.
WARREN AVE.
PHARR AVE.
VOLL COOPERAGE CO. TRACK
ITEM 6
ITEM 8
ITEM 9
ITEM #10
ITEM #11