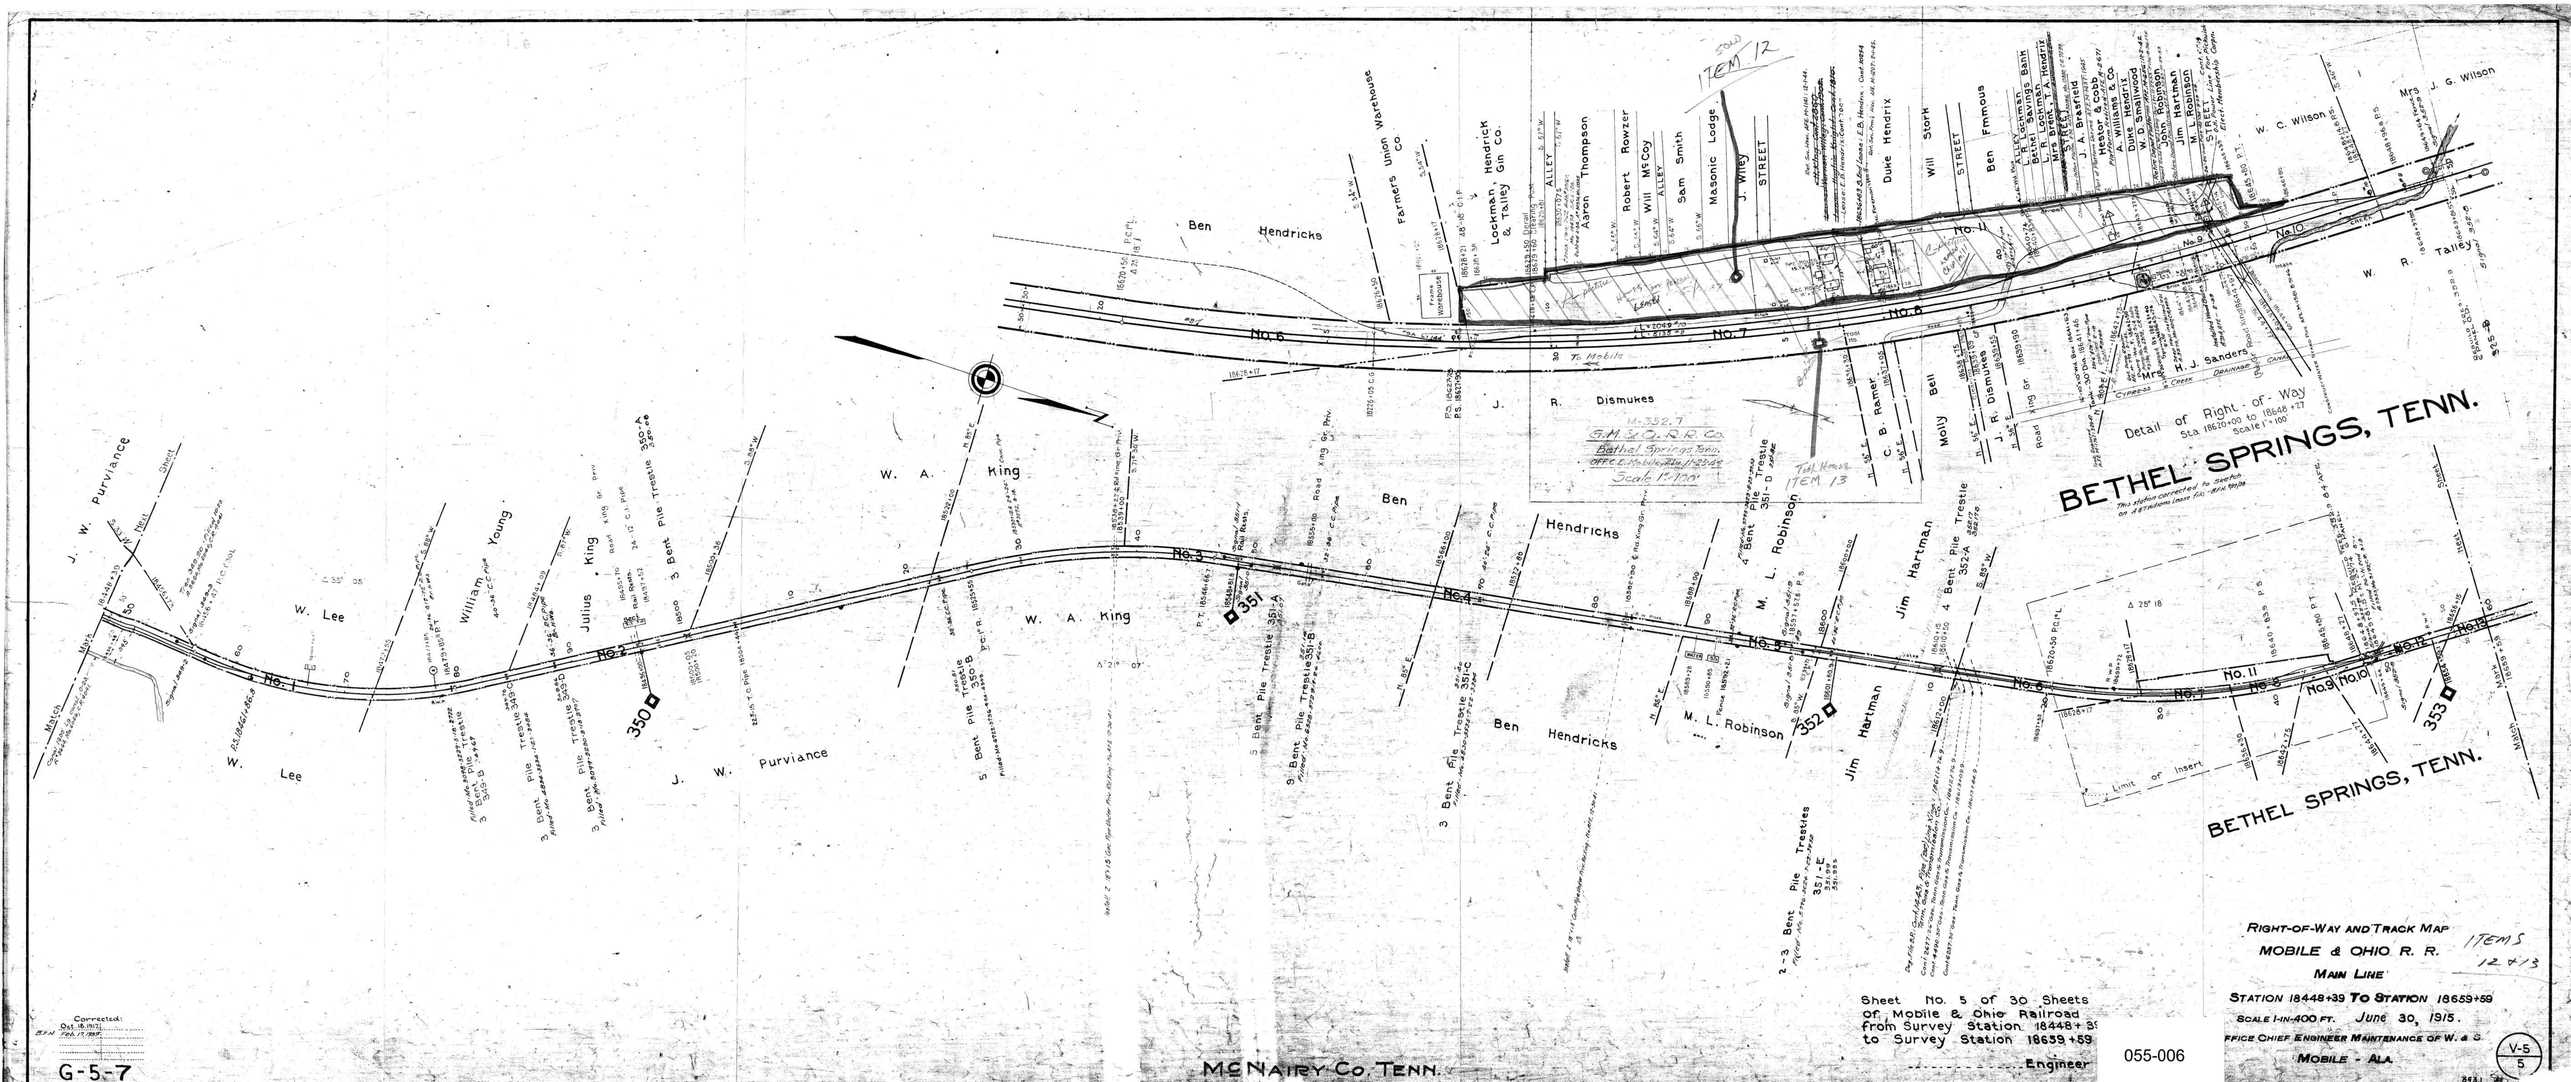

BETHEL SPRINGS, TENN.
Detail of Right-of-Way
Sta 18620+00 to 18648+27
Scale 1"=100'
BETHEL SPRINGS, TENN.
Limit of Insert
Ben Hendricks
Farmers Union Warehouse Co.
Lockman, Hendrick & Talley Gin Co.
Aaron Thompson
Robert Rowzer
Will McCoy
Sam Smith
Masonic Lodge
J. Wiley
Duke Hendrix
Will Stork
Ben Fmmous
W. C. Wilson
Mrs J. G. Wilson
W. R. Talley
J. R. Dismukes
C. B. Ramer
Molly Bell
Mrs H. J. Sanders
M. L. Robinson
Jim Hartman
W. A. King
Julius King
William Young
W. Lee
J. W. Purviance
To Mobile
No. 1
No. 2
No. 3
No. 4
No. 5
No. 6
No. 7
No. 8
No. 9
No. 10
No. 11
No. 12
No. 13
350
351
352
353
G.M. & O. R.R. Co.
Bethel Springs Tenn.
Scale 1"=100'
Tool House
ITEM 13
ITEM 12
Sheet No. 5 of 30 Sheets
of Mobile & Ohio Railroad
from Survey Station 18448+39
to Survey Station 18659+59
Engineer
RIGHT-OF-WAY AND TRACK MAP
MOBILE & OHIO R. R.
MAIN LINE
STATION 18448+39 TO STATION 18659+59
SCALE 1-IN-400 FT. June 30, 1915.
OFFICE CHIEF ENGINEER MAINTENANCE OF W. & S.
MOBILE - ALA.
ITEMS 12 & 13
V-5
5
G-5-7
McNAIRY CO. TENN.

055-006