No.	Grantor.	Grantee.	Instr. Date.	Record.	Cust. No.	Remarks.
1	State of Tennessee	M C & T R R Co.	Quarter 11-30-53		LAD Vol.1 P.1[illegible]	
Pt. 1	"	"	" 11-30-53		LAD Vol.1 P.1[illegible]	
Pt. 1	"	"	" 11-30-53		LAD Vol.1 P.1[illegible]	

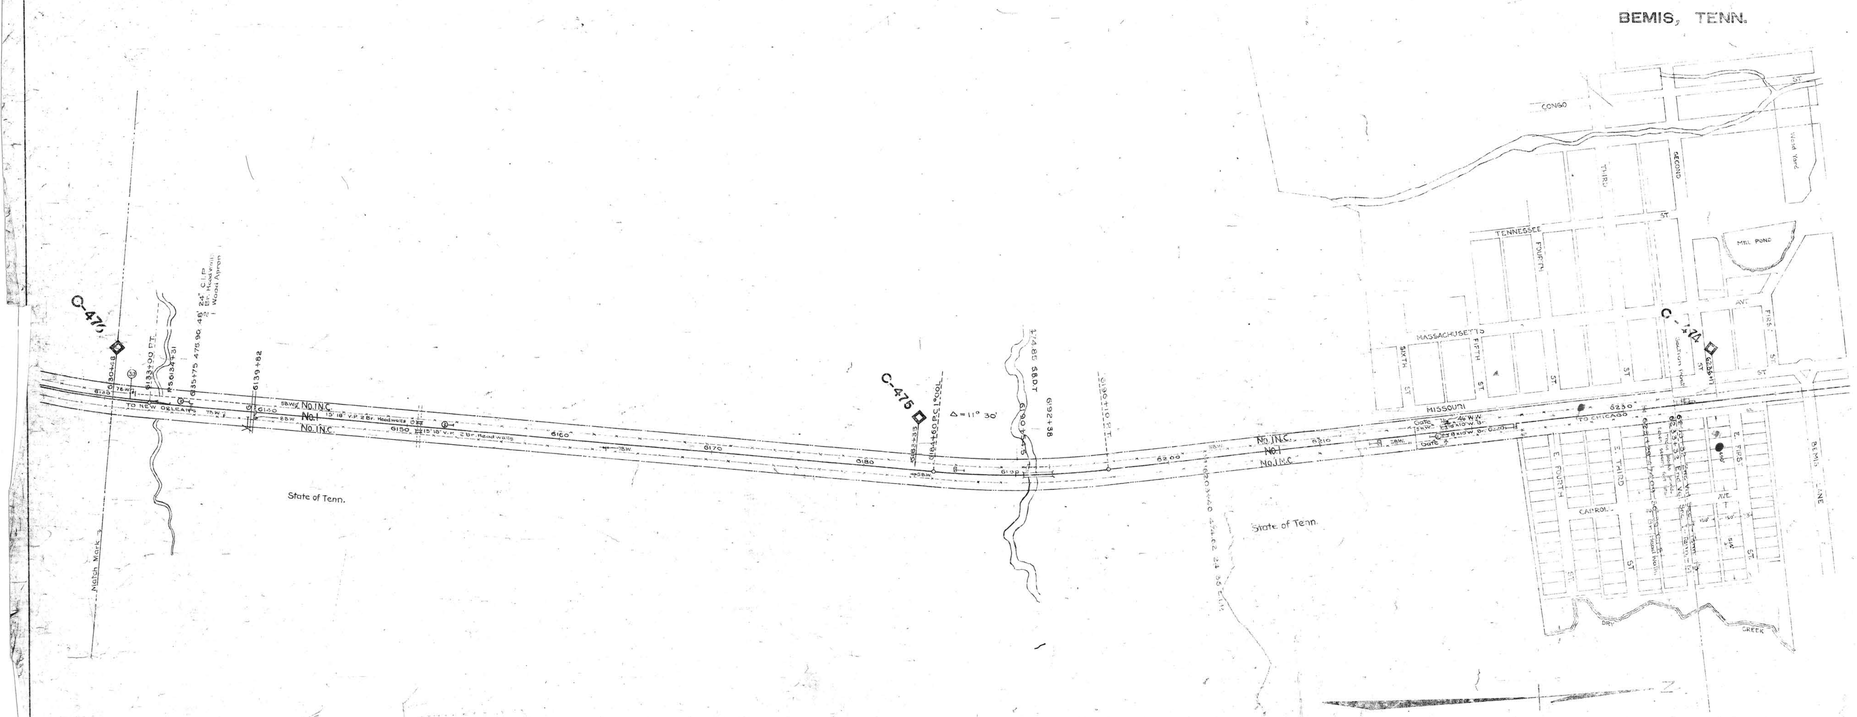

INDEX No.	WORK AUTH.	DESCRIPTION	DATE COMPLETED

Sheet 1 of 17 of 17 of valuation section 1 Tenn 14 Tenn-Miss state line to Jackson of the Illinois Central Railroad Company, from survey station 3678+42 to survey station 6233+32

Valuation Engineer

RIGHT-OF-WAY AND TRACK MAP

CHICAGO, ST. LOUIS & NEW ORLEANS R.R.

OPERATED BY THE

ILLINOIS CENTRAL RAILROAD

TENN.-MISS. STATE LINE TO JACKSON

STATION 6130+48 TO STATION 6233+32

M. P. C-476 TO M. P. C-474.08

SCALE: 1 IN. = 300 FT.

JUNE 30, 1915.

Land Rec. Dec. 31, 1927

Rev. Dec. 31, 1933

OFFICE OF CHIEF ENGINEER

CHICAGO, ILL.

057-006