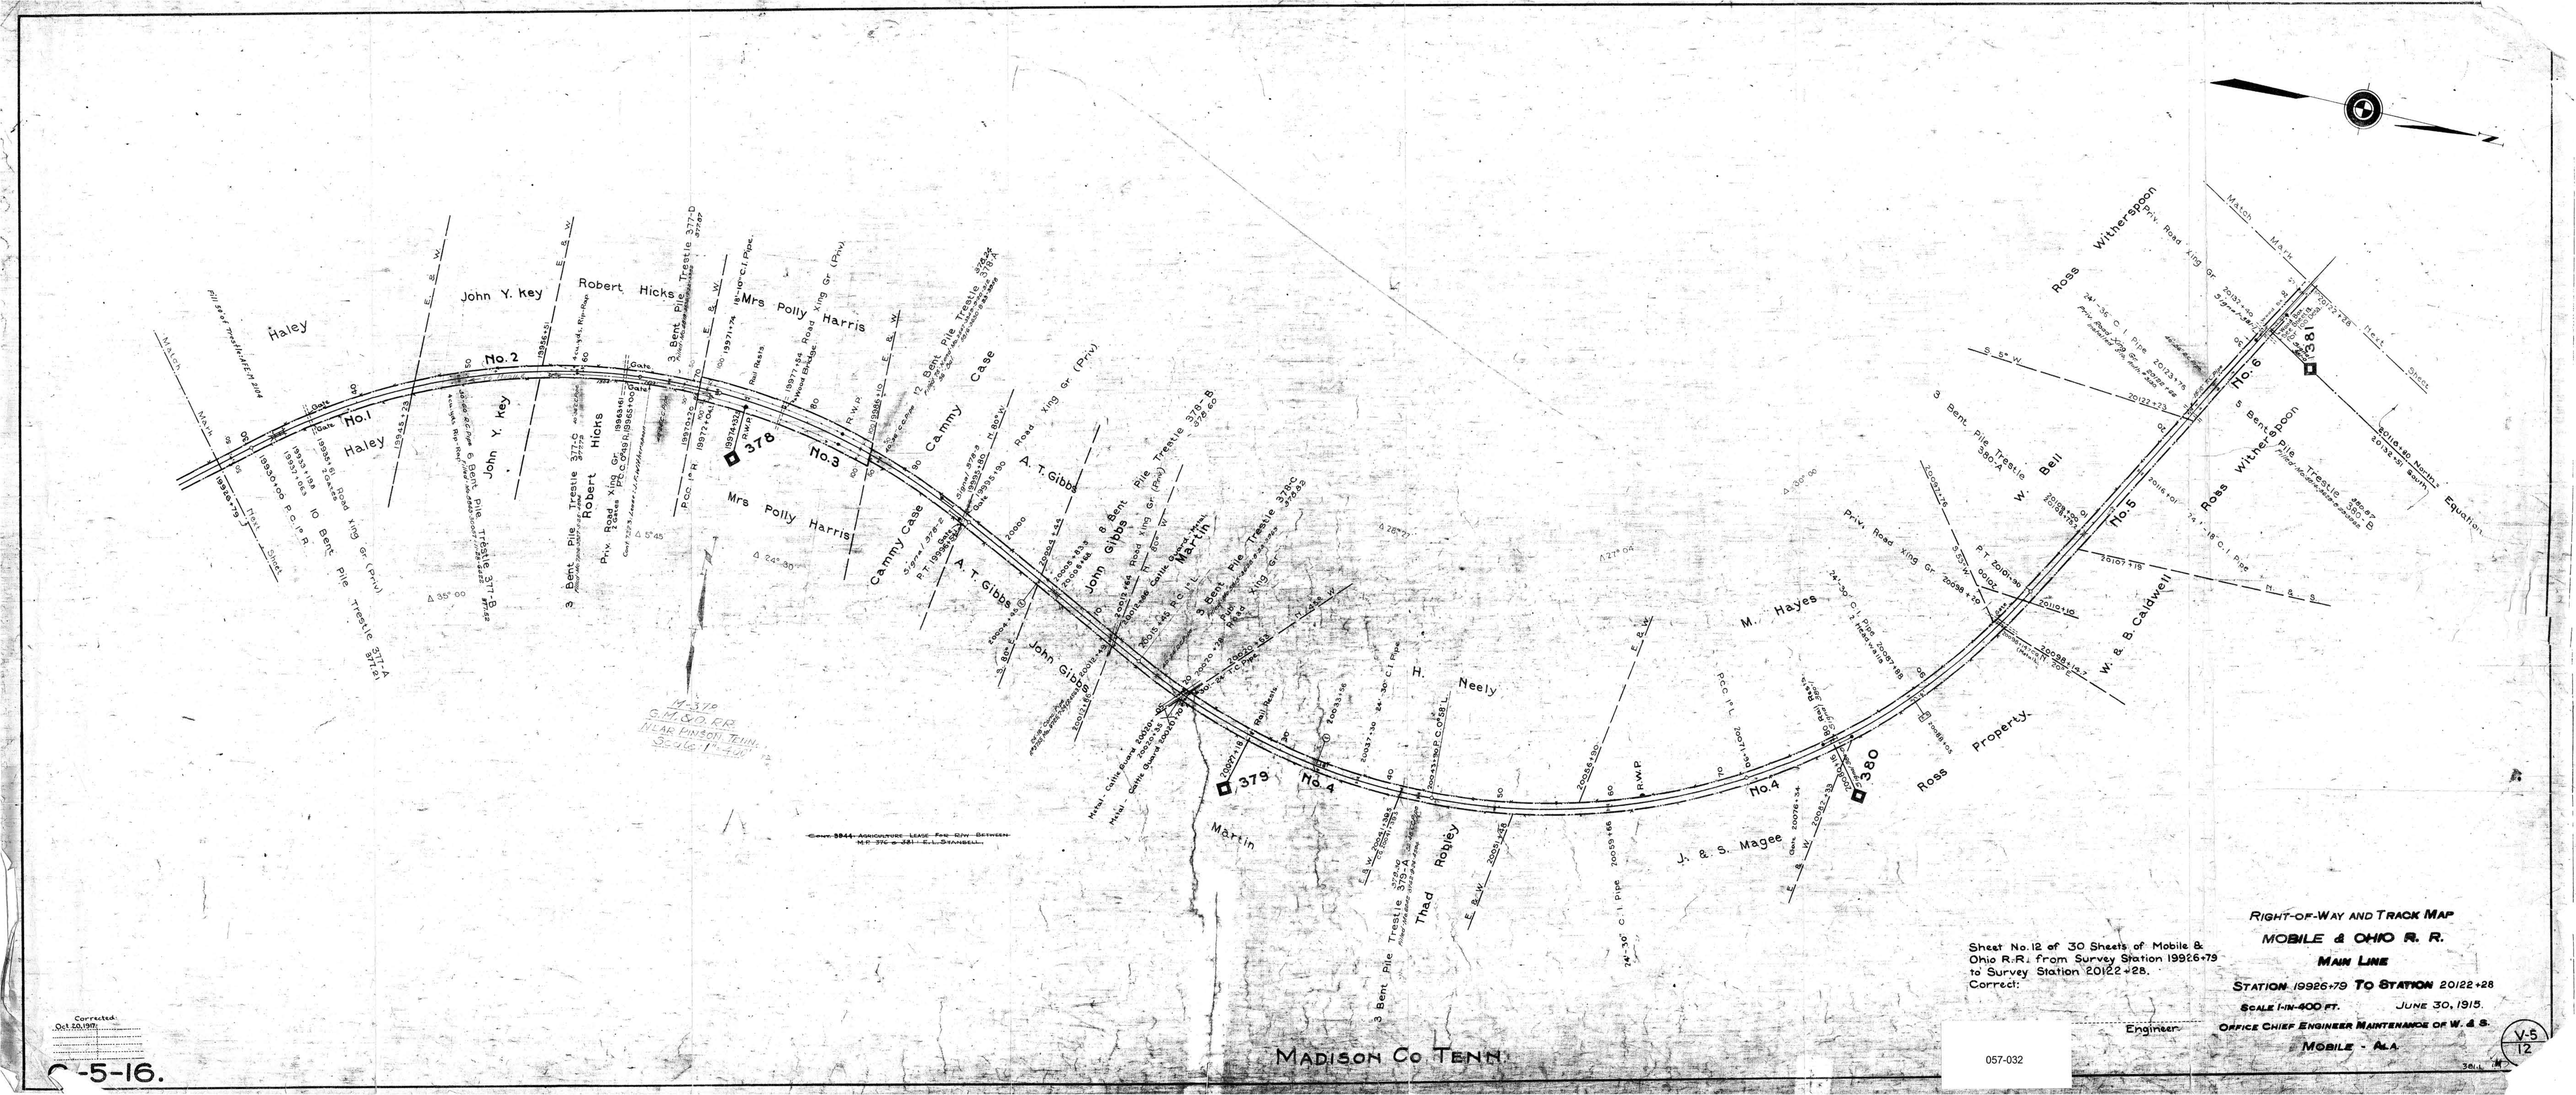

Haley
John Y. Key
Robert Hicks
Mrs Polly Harris
Cammy Case
A. T. Gibbs
John Gibbs
Martin
H. Neely
Thad Robley
J. & S. Magee
M. Hayes
Ross Property
W. Bell
W. & B. Caldwell
Ross Witherspoon
No.1
No.2
No.3
No.4
No.5
No.6
378
379
380
381
Match Mark
Next Sheet
Equation
M-378
G.M.&O.R.R.
NEAR PINSON TENN.
Scale 1"=400'
MADISON CO TENN.
Sheet No. 12 of 30 Sheets of Mobile & Ohio R.R. from Survey Station 19926+79 to Survey Station 20122+28.
Correct:
Engineer
RIGHT-OF-WAY AND TRACK MAP
MOBILE & OHIO R. R.
MAIN LINE
STATION 19926+79 TO STATION 20122+28
SCALE 1-IN-400 FT.
JUNE 30, 1915.
OFFICE CHIEF ENGINEER MAINTENANCE OF W. & S.
MOBILE - ALA.
V-5
12
Corrected
Oct 20, 1917
C-5-16.
057-032