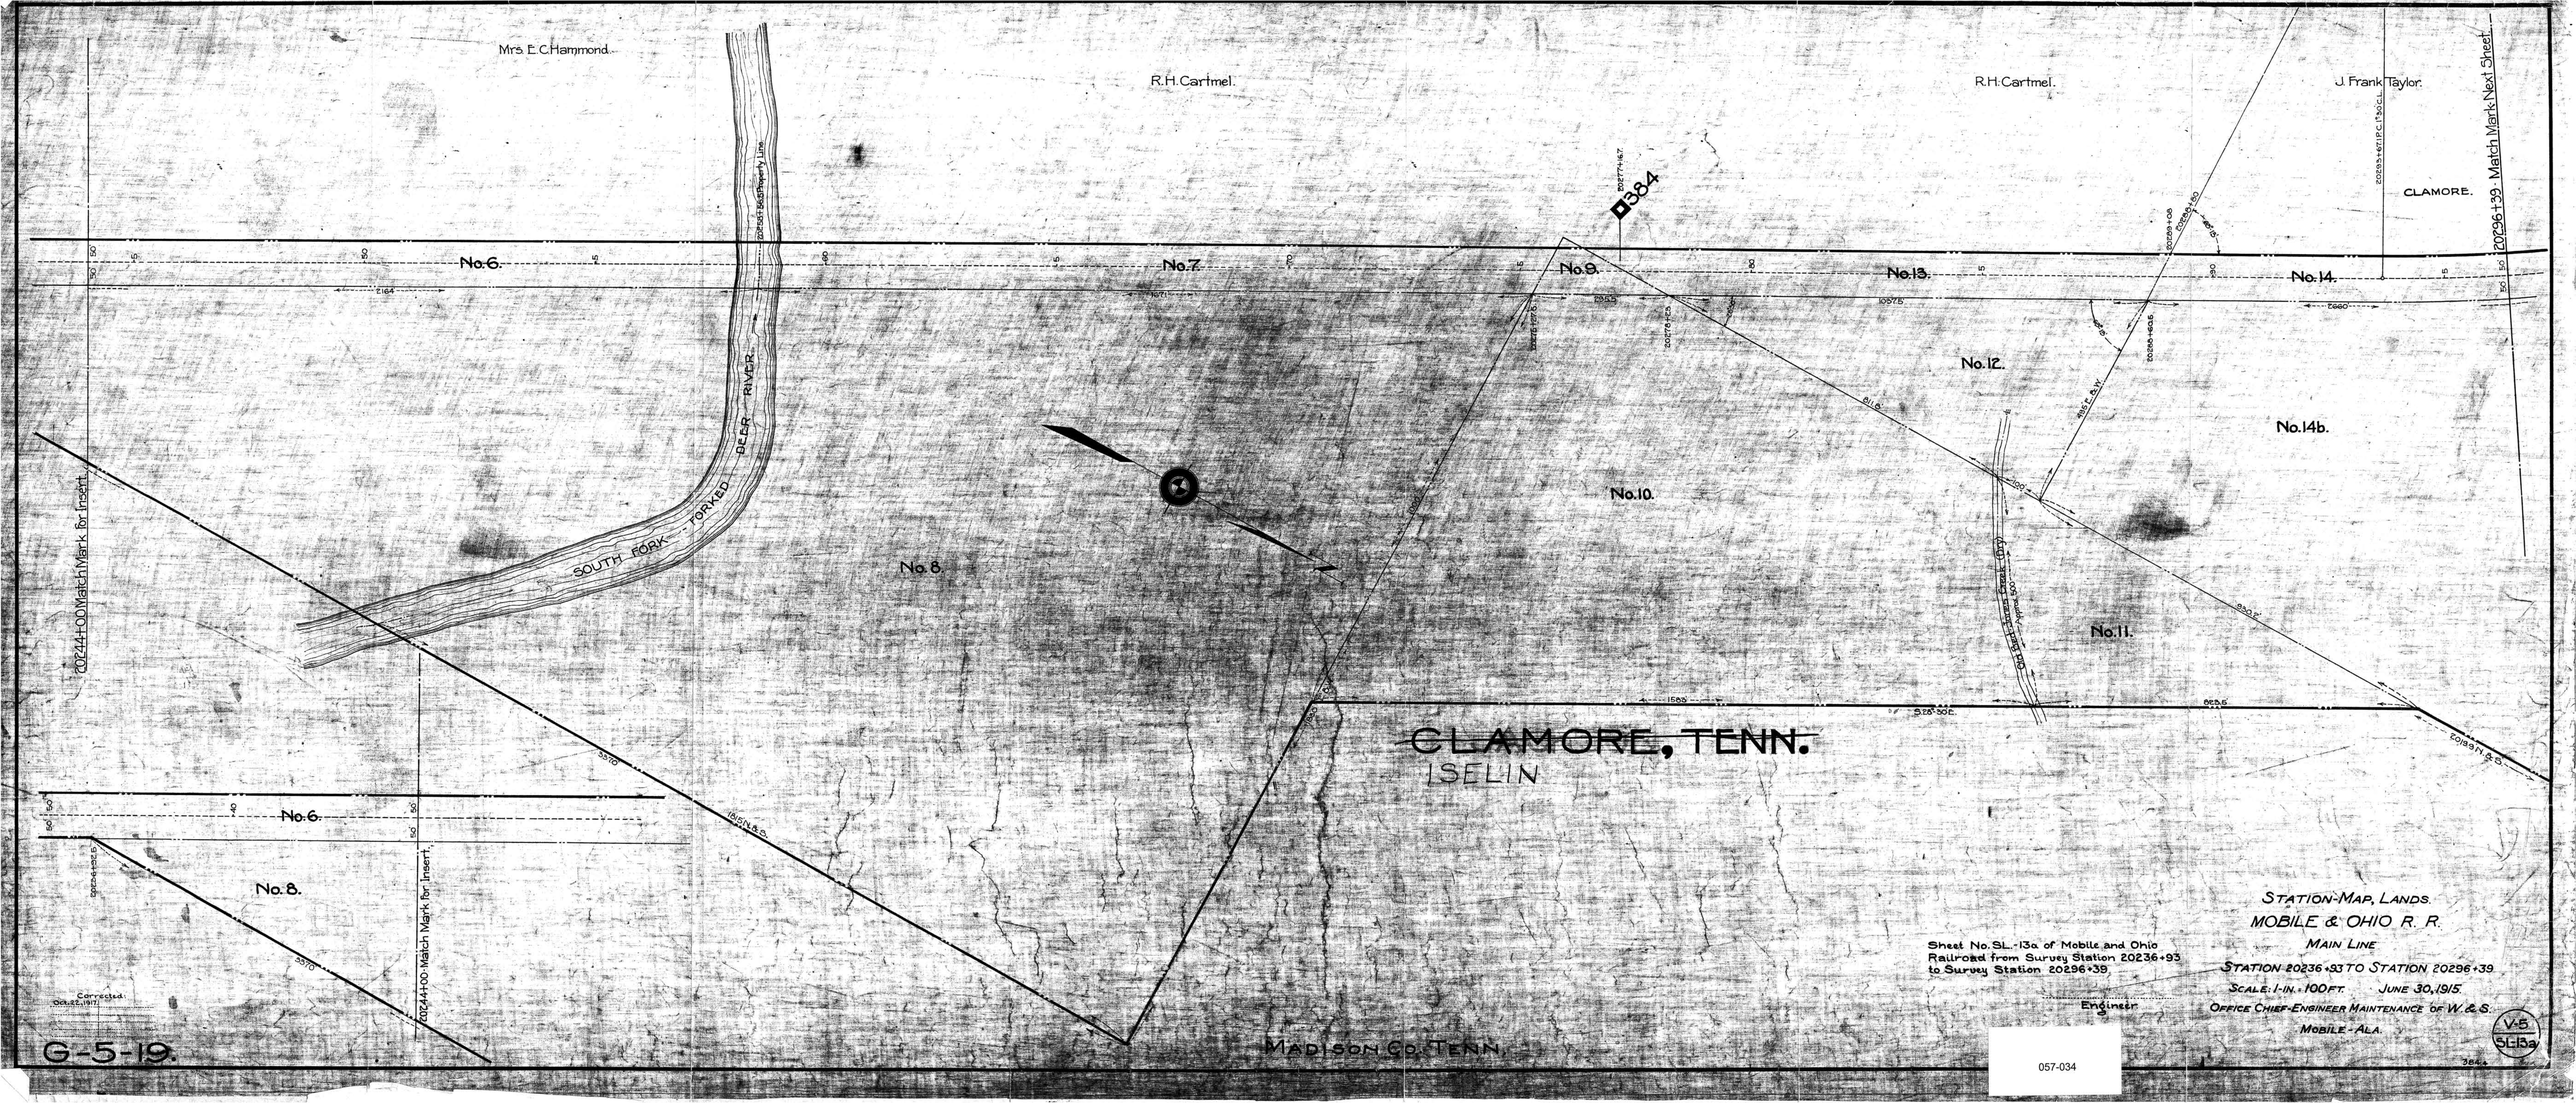
Mrs. E. C. Hammond.
R. H. Cartmel.
R. H. Cartmel.
J. Frank Taylor.
CLAMORE.
20296+39 Match Mark Next Sheet.
384
No. 6.
No. 7.
No. 9.
No. 13.
No. 14.
No. 12.
No. 14b.
No. 10.
No. 8.
No. 11.
No. 6.
No. 8.
SOUTH FORK FORKED DEER RIVER.
20244+00 Match Mark for Insert.
20244+00 Match Mark for Insert.
CLAMORE, TENN.
ISELIN
MADISON CO. TENN.
G-5-19.
Corrected Oct. 22, 1917.
Sheet No. SL.-13a of Mobile and Ohio Railroad from Survey Station 20236+93 to Survey Station 20296+39.
Engineer
STATION-MAP, LANDS.
MOBILE & OHIO R. R.
MAIN LINE
STATION 20236+93 TO STATION 20296+39
SCALE: 1-IN. = 100 FT. JUNE 30, 1915.
OFFICE CHIEF-ENGINEER MAINTENANCE OF W. & S.
MOBILE - ALA.
V-5
SL-13a
057-034