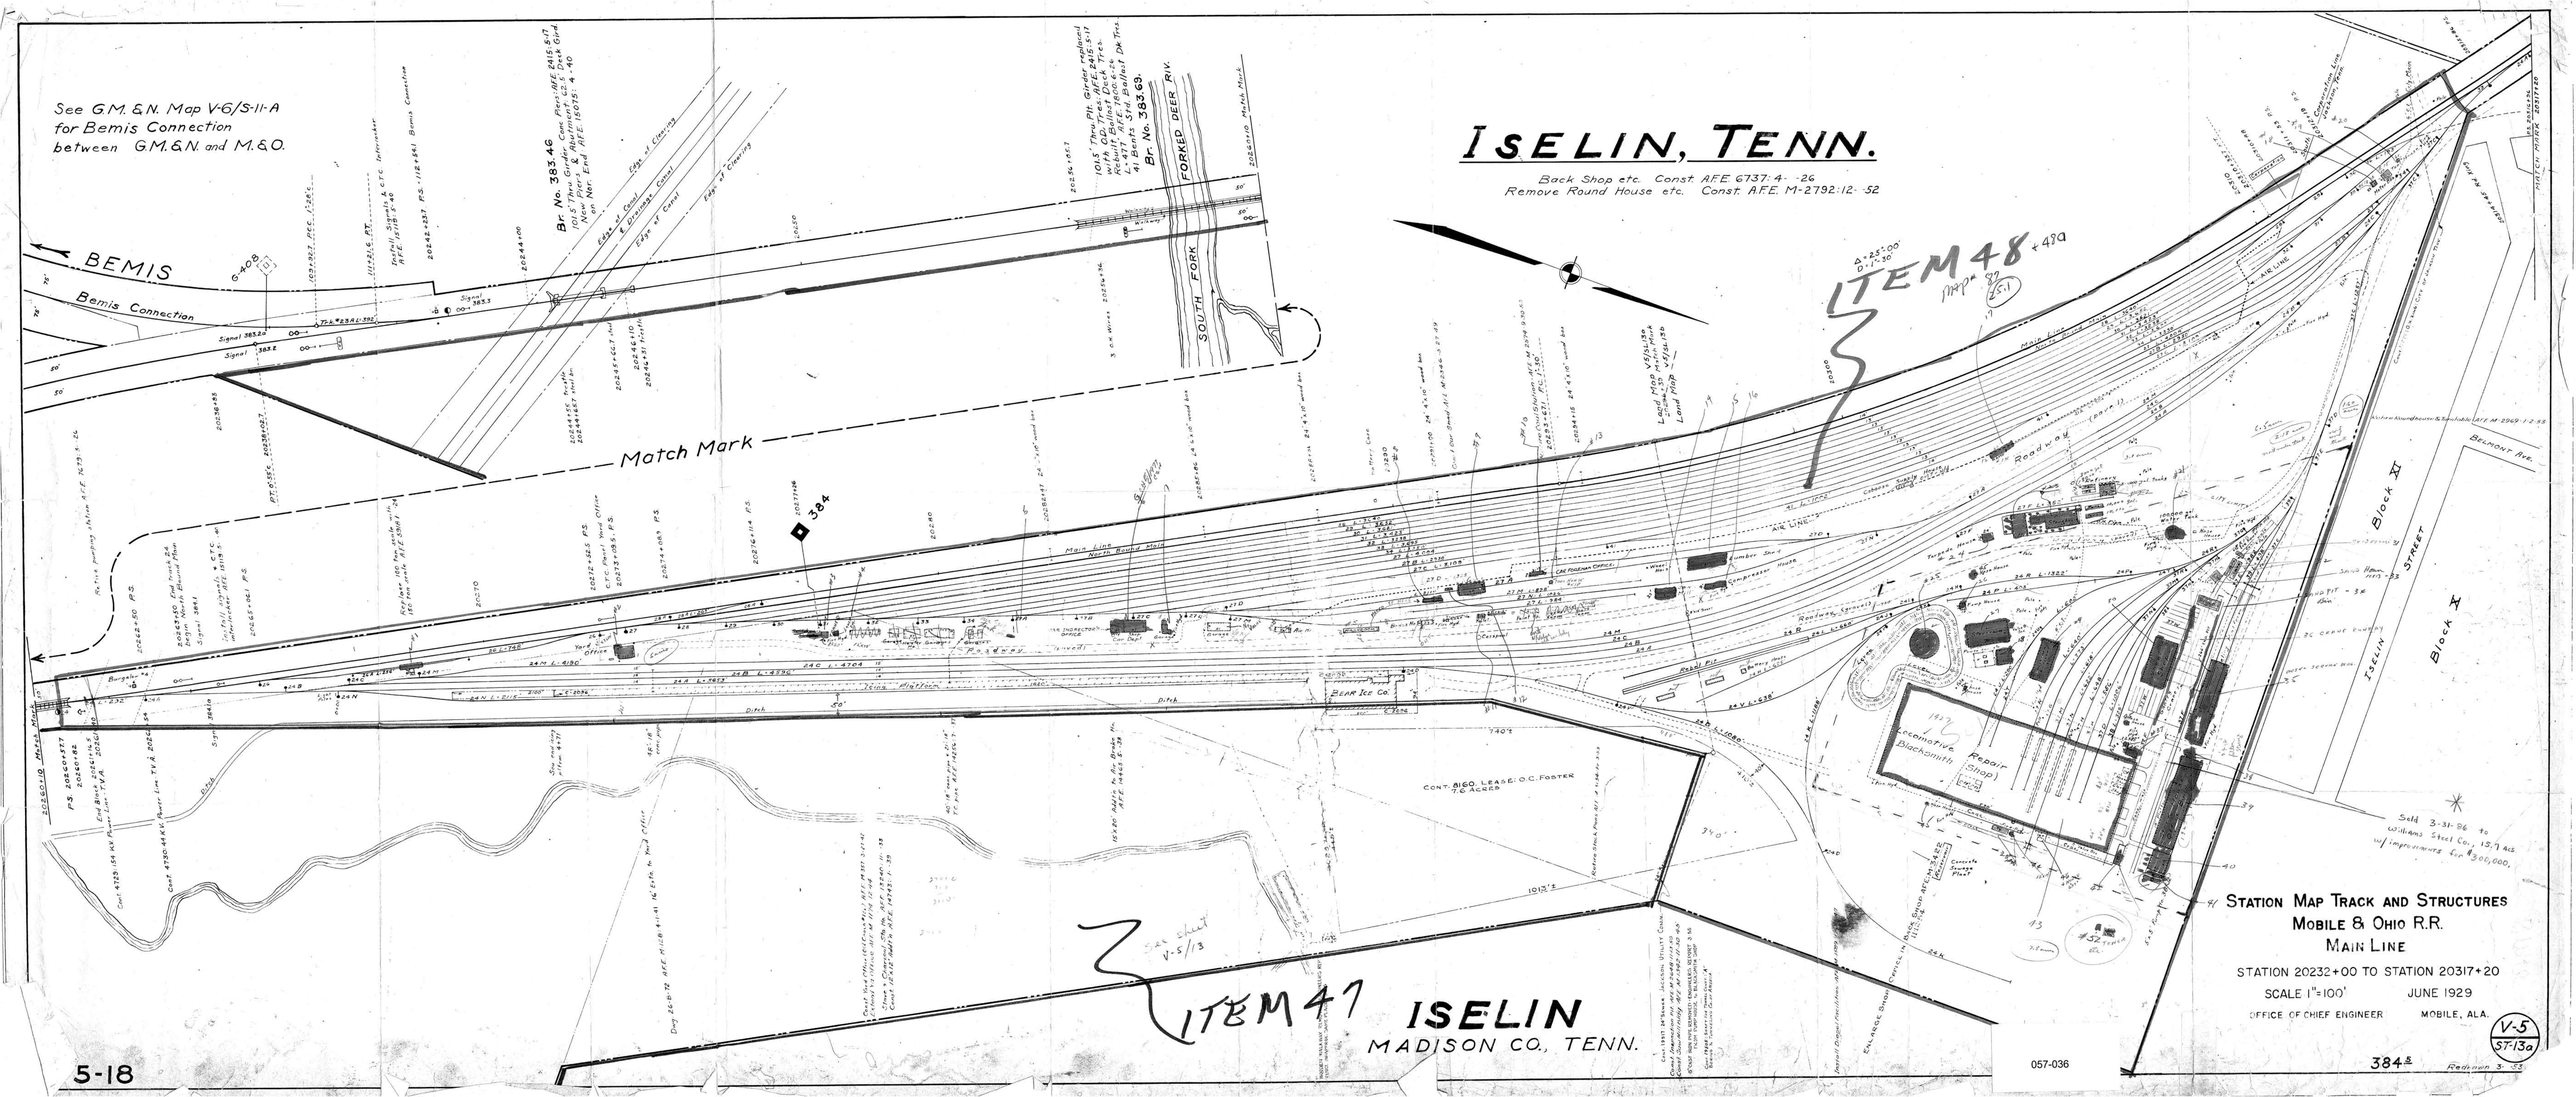

See G.M. & N. Map V-6/S-11-A for Bemis Connection between G.M. & N. and M. & O.
ISELIN, TENN.
Back Shop etc. Const. A.F.E. 6737: 4- -26
Remove Round House etc. Const. A.F.E. M-2792: 12- -52
BEMIS
Bemis Connection
Match Mark
SOUTH FORK FORKED DEER RIV.
Br. No. 383.46
Br. No. 383.69
ITEM 48
ITEM 47
Locomotive Repair Shop
Blacksmith
Block XI
Block X
ISELIN STREET
BELMONT AVE.
CONT. 8160. LEASE: O.C. FOSTER 7.6 ACRES
ISELIN
MADISON CO., TENN.
STATION MAP TRACK AND STRUCTURES
MOBILE & OHIO R.R.
MAIN LINE
STATION 20232+00 TO STATION 20317+20
SCALE 1"=100'
JUNE 1929
OFFICE OF CHIEF ENGINEER
MOBILE, ALA.
V-5
ST-13a
384
057-036
5-18