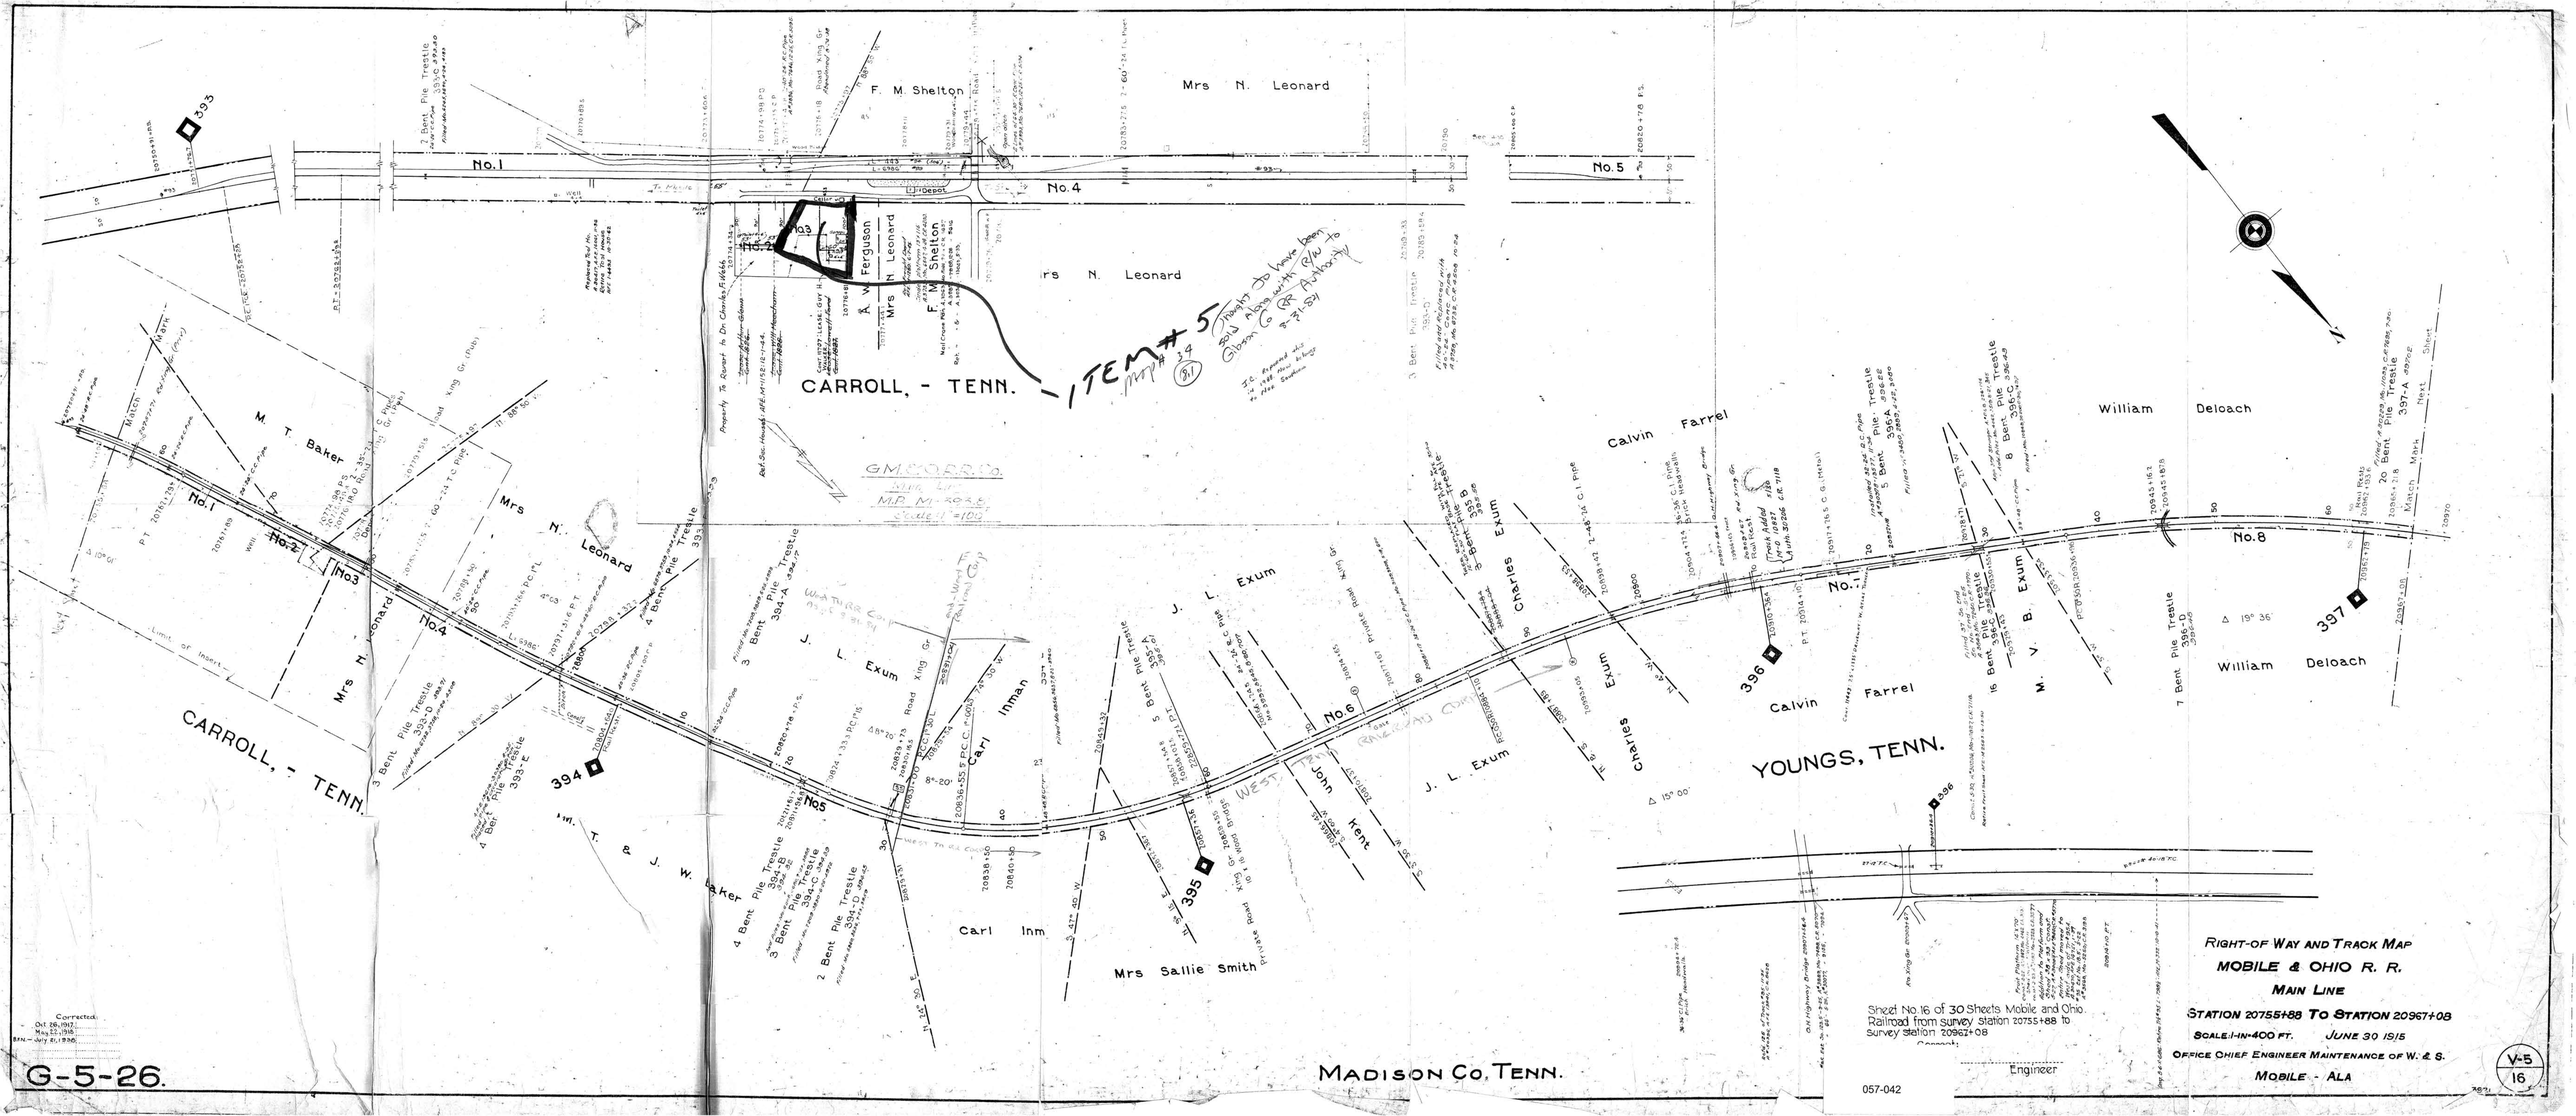

F. M. Shelton
Mrs N. Leonard
No.1
No.4
No.5
No.2
No.3
A. W. Ferguson
Mrs N. Leonard
F. M. Shelton
CARROLL, - TENN.
ITEM # 5
Thought to have been sold along with R/W to Gibson Co RR Authority 8-31-81
M. T. Baker
Mrs N. Leonard
No.1
No.2
No.3
No.4
No.5
No.6
No.7
No.8
Mrs N. Leonard
CARROLL, - TENN.
J. L. Exum
Carl Inman
Carl Inm
Mrs Sallie Smith
John Kent
J. L. Exum
Charles Exum
Calvin Farrel
Calvin Farrel
William Deloach
William Deloach
M. V. B. Exum
YOUNGS, TENN.
394
395
396
397
MADISON CO. TENN.
G-5-26.
Sheet No. 16 of 30 Sheets Mobile and Ohio Railroad from survey station 20755+88 to survey station 20967+08
Engineer
057-042
RIGHT-OF WAY AND TRACK MAP
MOBILE & OHIO R. R.
MAIN LINE
STATION 20755+88 TO STATION 20967+08
SCALE: 1-IN-400 FT.
JUNE 30 1915
OFFICE CHIEF ENGINEER MAINTENANCE OF W. & S.
MOBILE - ALA
V-5
16