NUMBER	GRANTOR	GRANTEE	INSTRUMENT	DATE	RECORD	CUSTODIAN'S NUMBER	REMARKS
5.	J.F. Moore	G.M.&N.R.R.Co.	Wty. Deed.	Apr. 13, 1917.	89; 410, June 6, 1917.	1	
6.	A.K. Warren	"	"	" "	" 411, " " "	2	
7.	J.C. Edenton	"	"	" 23, "	" 413 " " "	3	
8.	J.H. Butler	"	"	Oct. 17, 1918	91; 402, Oct. 17, 1918.	4	
9.	D.S. Parker	"	"	May 1, 1917.	89; 415, Oct. 17, 1918.	5	
10.	" "	"	Contract	Aug. 8, 1919.	" 325, Apr. 28, 1917.	5a	Rights for pumping Water from Lake, including R.W. for pumphouse and pipe line.
11.	L.T. Mays	"	Wty. Deed	Apr. 18, 1917	89; 416, June 6, 1917	6	
12.	D.S. Parker	"	"	" 25, "	" 326, Apr. 28, 1917.	7	
13.	H.T. Spann	"	"	" 18, "	" 418, June 5, "	8	
14.	M.H. Manney	"	"	" "	" 420, " 6, "	9	Includes also Parcel 1, Next Sheet.

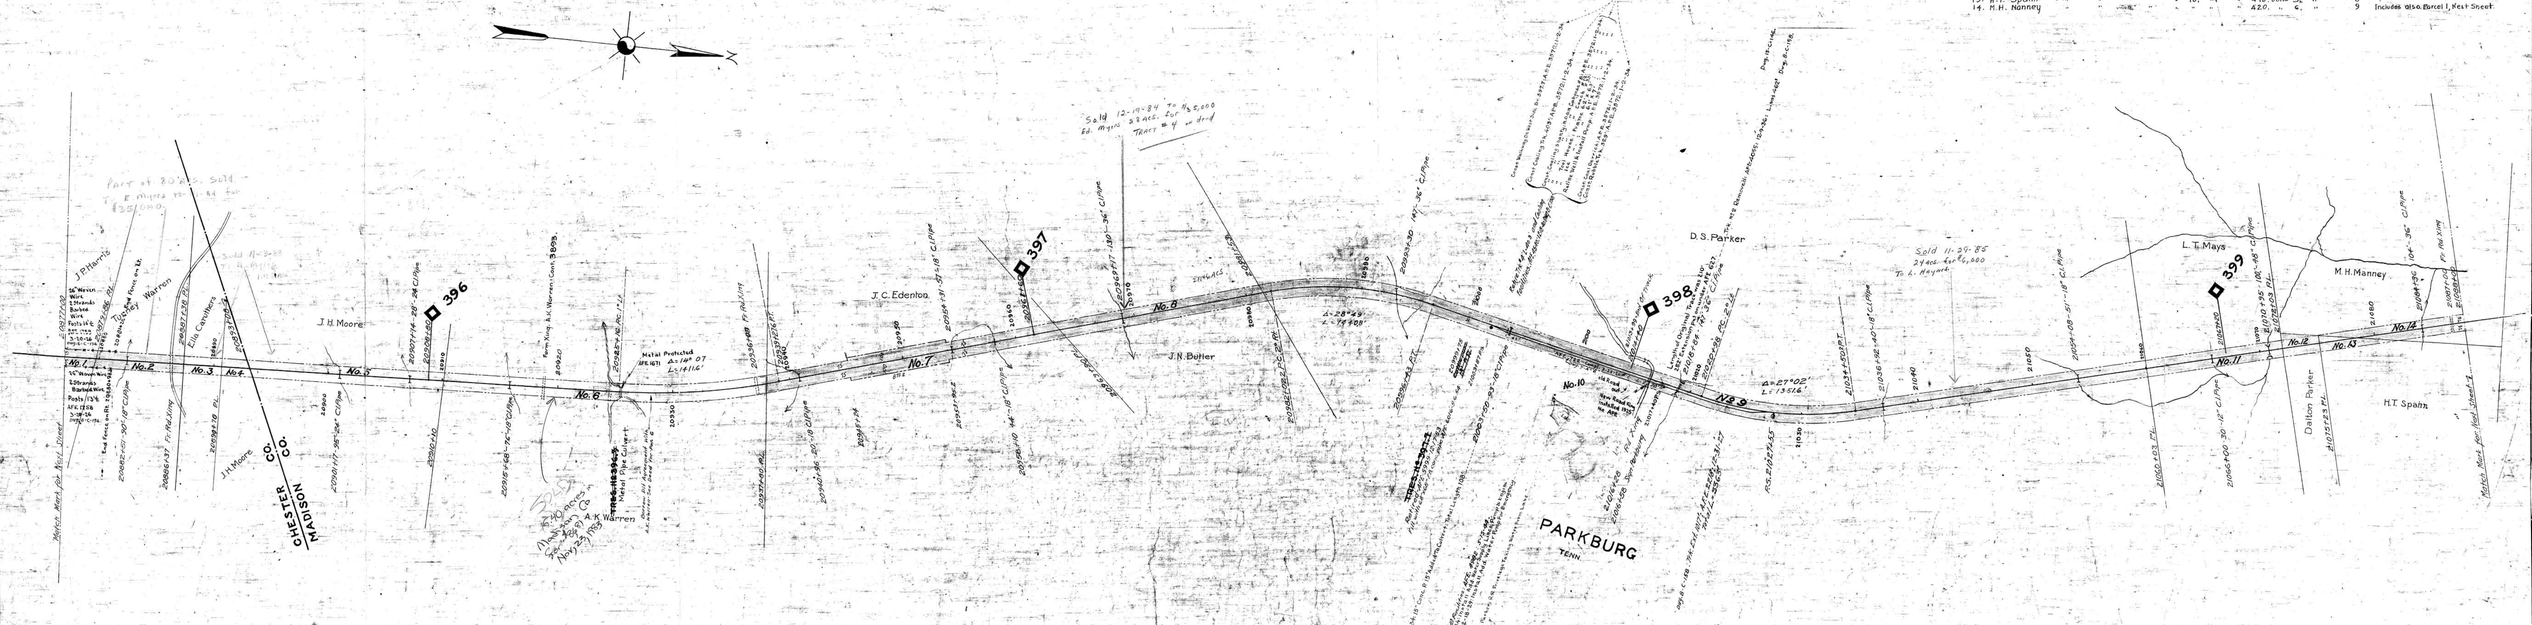

NUMBER	GRANTOR	GRANTEE	INSTRUMENT	DATE	RECORD	CUSTODIAN'S NUMBER
1.	Included in Parcel 14, Preceding Sheet.					
2.	Turney Warren	G.M.&N.R.R.Co.	Wty. Deed.	Apr. 13, 1917.	22; 366, May 10, 1917.	17
3.	Ella B. Carothers	" "	" "	Apr. 11, 1917.	22; 369, " 22, 1917.	18
4.	J.H. Moore	" "	" "	" 13, 1917.	" 372, " 10, "	19

Corrections Made:

June 23, 1916	
1. 20, 1926	
6. 19, 1927	
12, 1928	
4, 1931	

RIGHT OF WAY AND TRACK MAP

GULF, MOBILE & NORTHERN R. R.

Operated By the Same,

STATION 20877 TO STATION 21088

Scale: 1 IN. = 400 FT. SEPTEMBER 1, 1920

Office of Chief Engineer
Laurel, Miss.

Sheet No. 9 of 12 sheets of Gulf, Mobile & Northern R.R. Val. Section 6, from survey station 20877 to survey station 21088.

L.W. Dussau

V-6
9

MADISON COUNTY, TENN. PARKBURG, TENN.

057-044

399.4