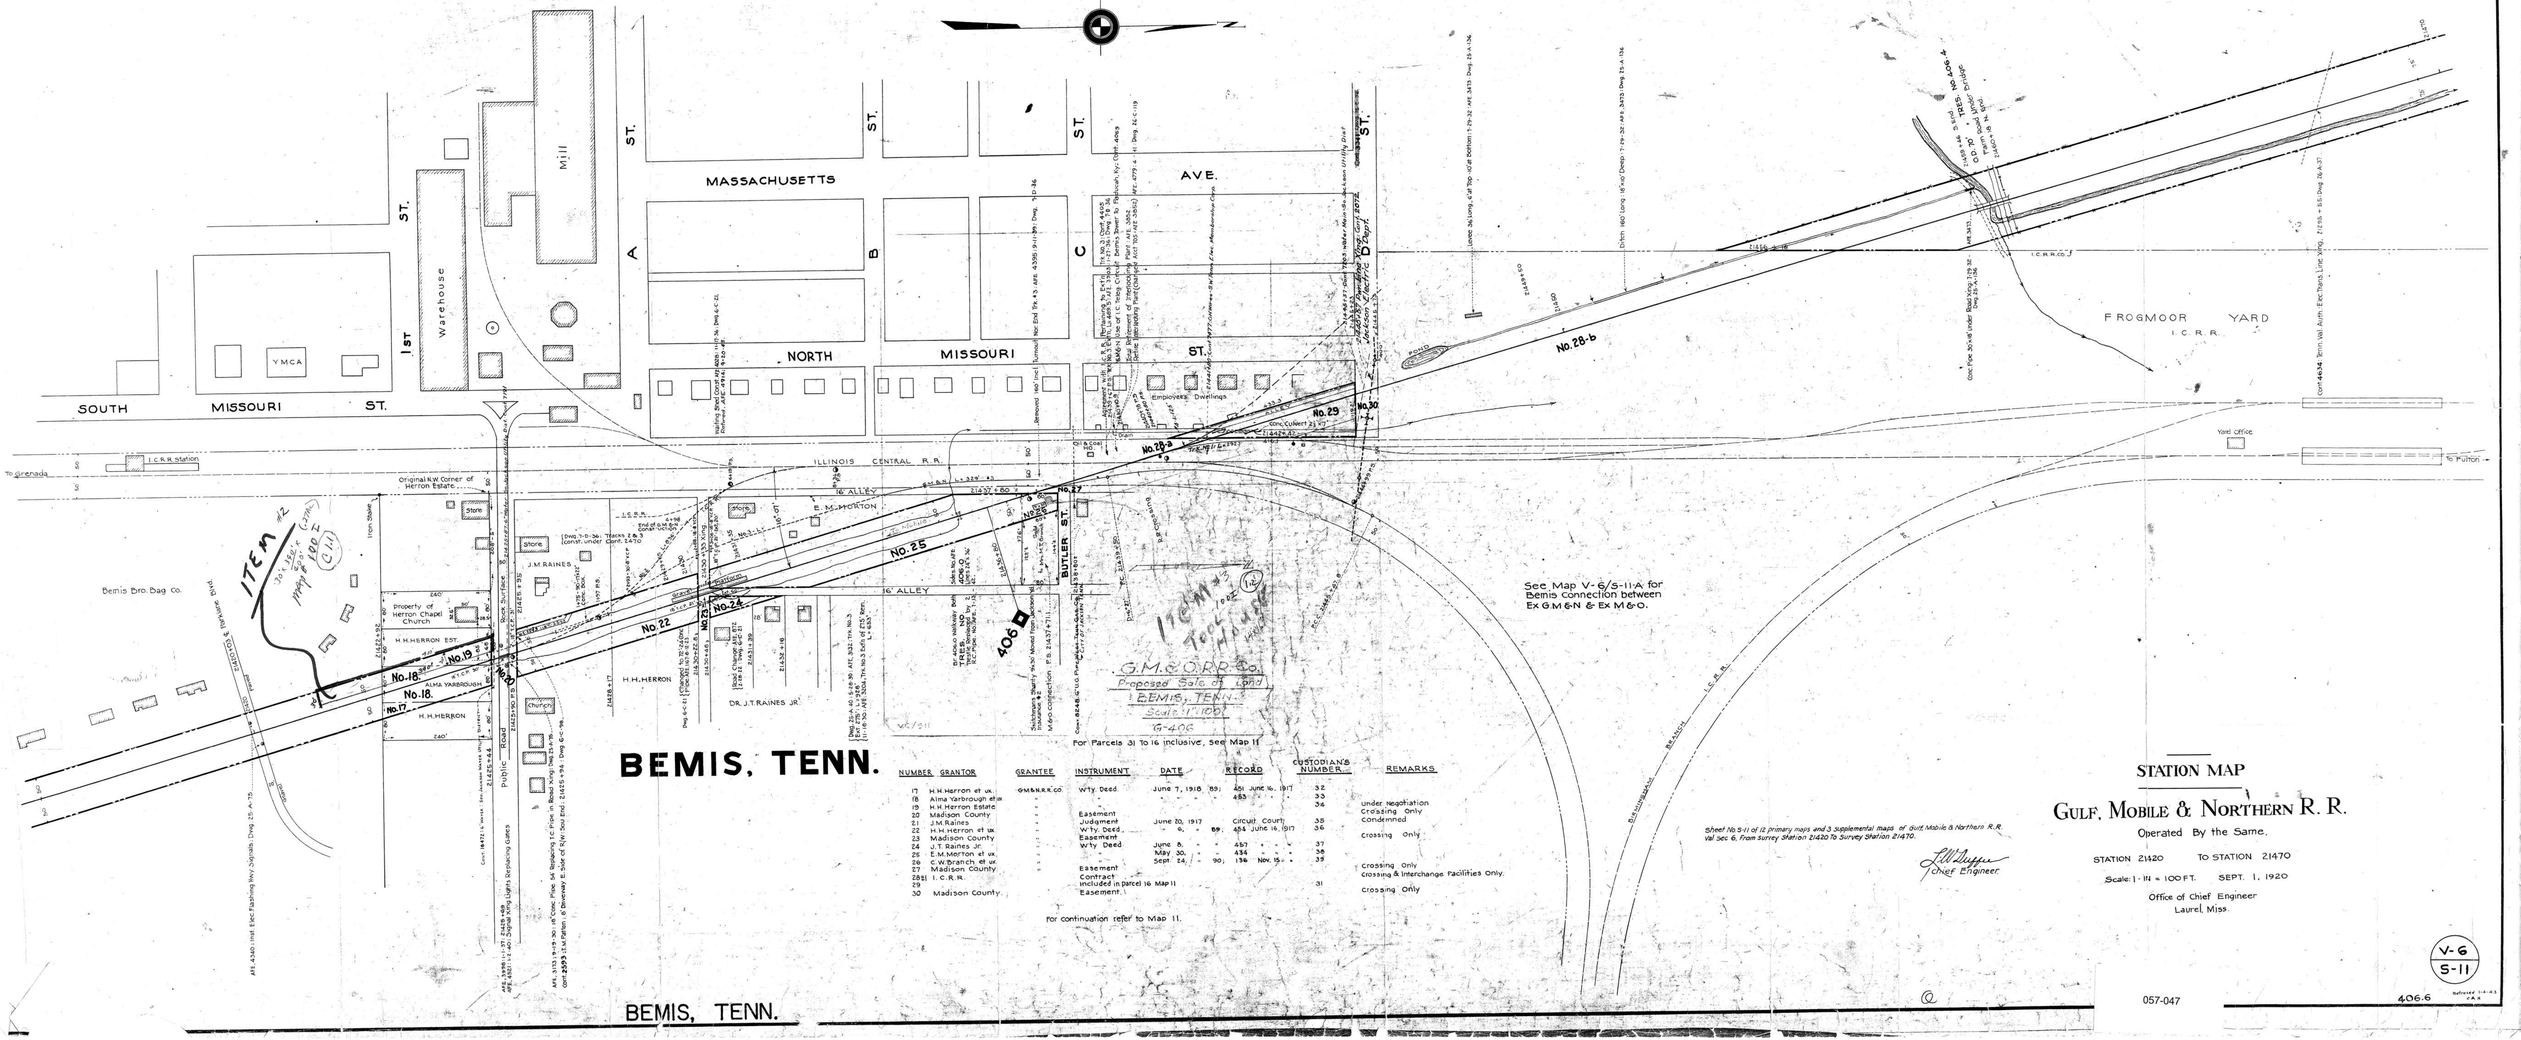

For Parcels 31 to 16 inclusive, See Map 11

NUMBER	GRANTOR	GRANTEE	INSTRUMENT	DATE	RECORD	CUSTODIAN'S NUMBER	REMARKS
17	H.H.Herron et ux.	G.M.&N.R.R.CO.	W'ty Deed	June 7, 1918 89	481 June 16, 1917	32	
18	Alma Yarbrough et ux.	"	"	"	483 " "	33	
19	H.H.Herron Estate	"	"	"	"	34	Under Negotiation
20	Madison County	"	Easement				Crossing Only
21	J.M.Raines	"	Judgment	June 20, 1917	Circuit Court	35	Condemned
22	H.H.Herron et ux.	"	W'ty Deed	" 6, " 89	484 June 16, 1917	36	
23	Madison County	"	Easement				Crossing Only
24	J.T.Raines Jr.	"	W'ty Deed	June 8, " "	457 " " "	37	
25	E.M.Morton et ux.	"	"	May 30, " "	434 " " "	38	
26	C.W.Branch et ux.	"	"	Sept. 24, " 90	136 Nov. 15, "	39	
27	Madison County	"	Easement				Crossing Only
28 & 1	I.C.R.R.		Contract				Crossing & Interchange Facilities Only.
29			included in parcel 16 Map 11			31	
30	Madison County		Easement				Crossing Only

For continuation refer to Map 11.

Sheet No. S-11 of 12 primary maps and 3 supplemental maps of Gulf, Mobile & Northern R.R. Val. Sec. 6, From Survey Station 21420 To Survey Station 21470.

L. W. Duggan
Chief Engineer

STATION MAP

GULF, MOBILE & NORTHERN R. R.

Operated By the Same.

STATION 21420 TO STATION 21470

Scale: 1 - IN = 100 FT. SEPT. 1, 1920

Office of Chief Engineer
Laurel, Miss.

V-6
S-11

057-047

406.6