No.	GRANTOR	GRANTEE	INSTRUMENT	DATE	RECORD	CONTAINING	REMARKS
1	Jas.W.Allison	T.N.Ry.Co.	Deed	Nov.,1899	DB 16-158-Oct.24,1901	26.72	
2	Young Heirs	T.N.Ry.Co.	Note				Note
3	Wm.L.F.Deane	T.N.Ry.Co.	Deed	Oct.31,1908	DB 64-66-Oct.31,1904	26.90	Note 2
4	Geo.S.Allison	T.N.Ry.Co.	Deed	Mar.27,1888	DB 64-197-Oct.24,1904	1.73	Note 2-Conveys ½ interest
	N.J.Selvidge et al	T.N.Ry.Co.	Condemnation	June 3,1890	MB 10-424-Circuit Court	26.13	½ interest condemned.
5	J.H.Thorne	T.N.Ry.Co.	Deed	Jan.4,1910	DB 70-25-Oct.19,1910	26.35	Note 1
6	Robt.H.Cartwell	T.N.Ry.Co.	Deed	May 22,1888	DB 64-190-Oct.24,1904	26.70	Note 2-Conveys ½ interests and all he may acquire.
	Francis Billingly by Robt.H.Cartwell,Agent	T.N.Ry.Co.	Deed	Feb.12,1896	Office of Secretary	26.74	Convey life estate.

Also see deed 1384 J.W.Phillips to the L.& N.R.R.Co. dated Dec.14,1895,Recorded DB 34,page 479.

NOTE 1-Deed also grants rights relative to adjoining lands (1) to cut timber which encumbers roadway (2) to change course of streams (3) to waste and borrow.

NOTE 2-Deed also grants following rights relative to adjoining lands (1) to cut timber which encumbers roadway (2) to change course of streams.

NOTE 3- Deed also grants following rights relative to adjoining lands (1) to change course of streams (2) to waste and borrow.

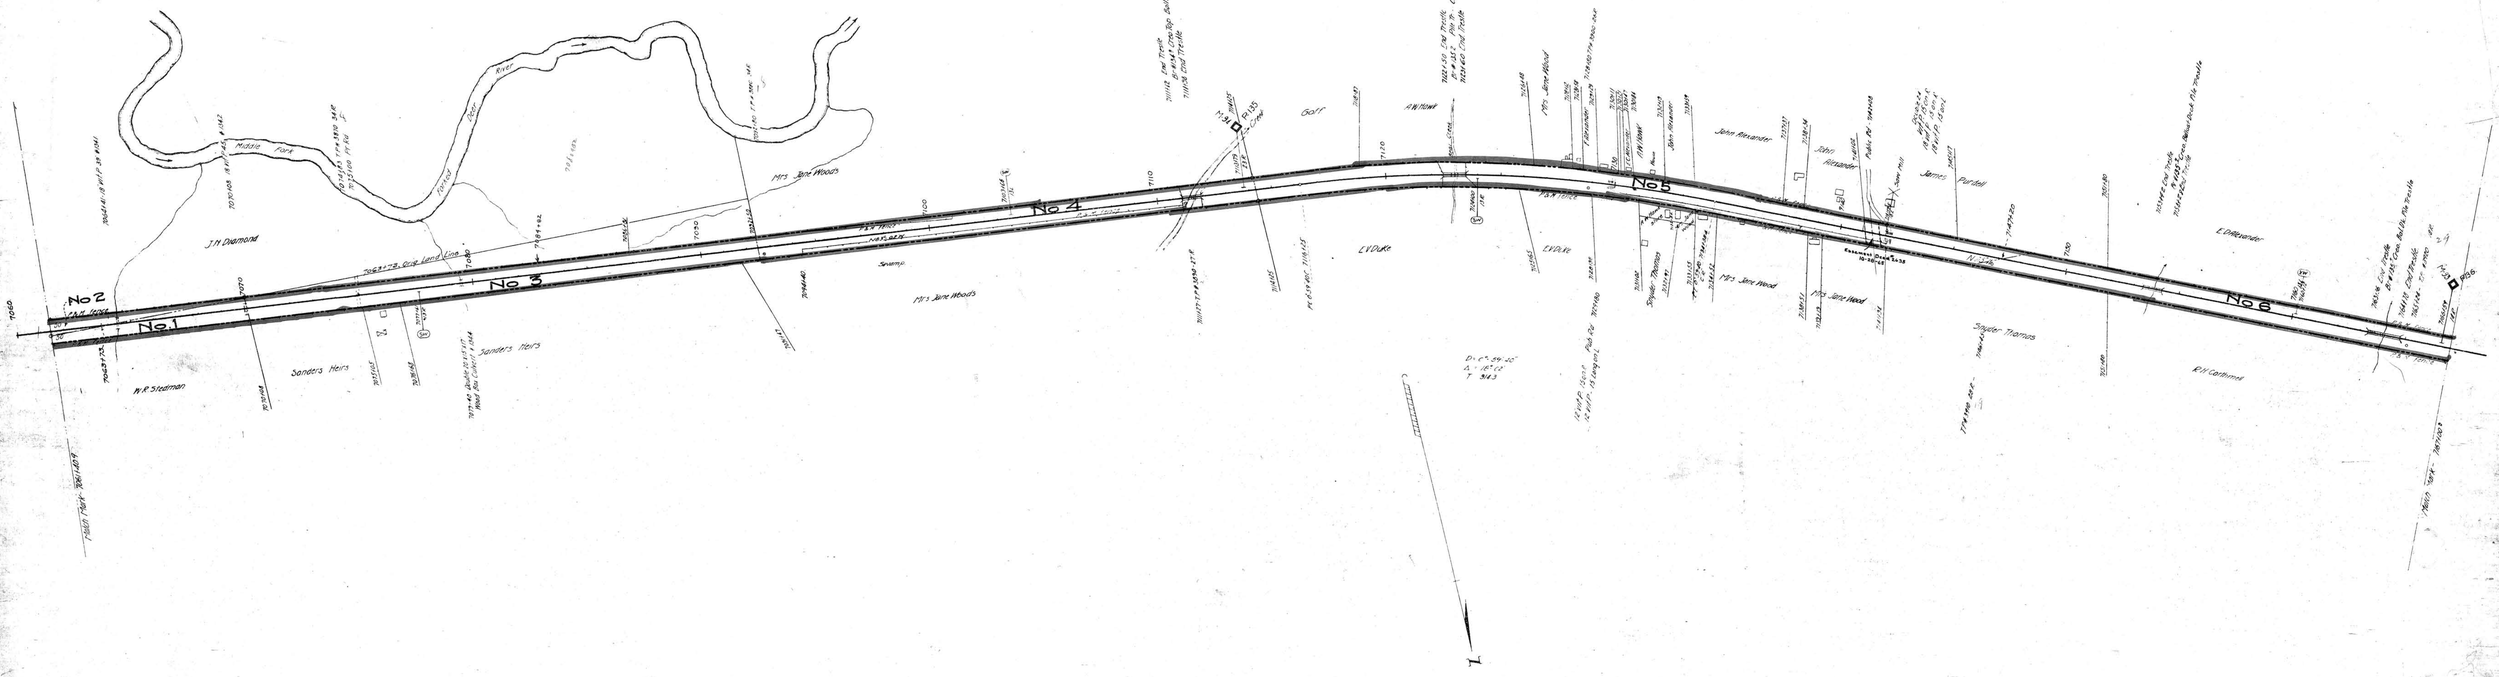

RIGHT-OF-WAY AND TRACK MAP

LOUISVILLE & NASHVILLE R.R.

OPERATED BY THE

NASHVILLE, CHATTANOOGA AND ST. LOUIS RY.

PADUCAH & MEMPHIS DIV.

STATION 7061+40.9 TO STATION 7167+00.9

SCALE, 1 IN. 200 FT. JUNE 30, 1916

OFFICE OF CHIEF ENGINEER
NASHVILLE, TENN.

Sheet No. 44 of 93 Sheets of P&M Division from survey station 7061+40.9 to survey station 7167+00.9

Validation Engineer

057-052

L&N 95
V 8
44

M.P. 134.0 to 136.0 Pg. 44

MADISON CO-TENN.

RANGER

23-2

704C-19