NO.	GRANTOR	GRANTEE	INSTRUMENT	DATE	RECORD	CONT NO.	REMARKS
1	Mrs. O.A.Burt	Tenn.Midland Ry.Co.	Deed	Aug.4,1888	DB 66-79-Oct.22,1904	2659	
2	W.T.Malsen	Tenn.Midland Ry.Co.	Deed	Aug.4,1888	DB 66-23-Oct.17,1904	2623	
3	A.J.Quinn	Tenn.Midland Ry.Co.	Deed	Aug.4,1888	DB 66-75-Oct.21,1904	2656	
	First Nat'l Bank of Jackson,Tenn.	Tenn.Midland Ry.Co.	Q.C.Deed	Aug.23,1888	Office of Secretary	2656 A	
4	John D.Bond	Tenn.Midland Ry.Co.	Deed	Aug.4, 1888	DB 66-117-Oct.28,1904	2679	
5	Kate F.Jones	Tenn.Midland Ry.Co.	Deed	Aug.10,1888	DB 66-83-Oct.22,1904	2661	

Also see deed 3384 J.W.Phillips to the Louisville & Nashville Railroad Company,dated December 14,1895,Recorded DB 54,page 479.

NO.	GRANTOR	GRANTEE	INSTRUMENT	DATE	RECORD	CONT NO.	REMARKS
6	R.Foster	N.C.& St.L.Ry.	Deed	June 1,1897	DB 56-292-Jan.31,1898	2602	Deed also conveys borrow pit A
7	Jackson & Suburban Street Railway et al	N.C.& St.L.Ry.	Deed	June 1,1897	DB 56-291-Jan.31,1898	2601	Deed also conveys borrow pit B
		N.C.& St.L.Ry.	Deed	June ,1897	DB 56-289-Jan.29,1898	2600	Deed also conveys borrow pit D. & E
8	J.A.Hill	N.C.& St.L.Ry.	Deed	June ,1897	DB 56-288-Jan.29,1898	2600	Deed also conveys borrow pit D & E
	J.A.Hill	N.C.& St.L.Ry.	Deed	Jan.1 ,1899	DB 57-379-Jan.19, 1899	2606 -	Set 1
	Martin C.Bond	N.C.& St.L.Ry.	Q.C.Deed	June ,1909	Real estate Agent Book 1, page 309	2606 a	Quit claims all title to borrow pit C
	N.C.& St.L.Ry.	Martin C.Bond					

NOTE 1- Conveys material only borrow pit C Consideration $1 .00 Miscellanee. 11.40

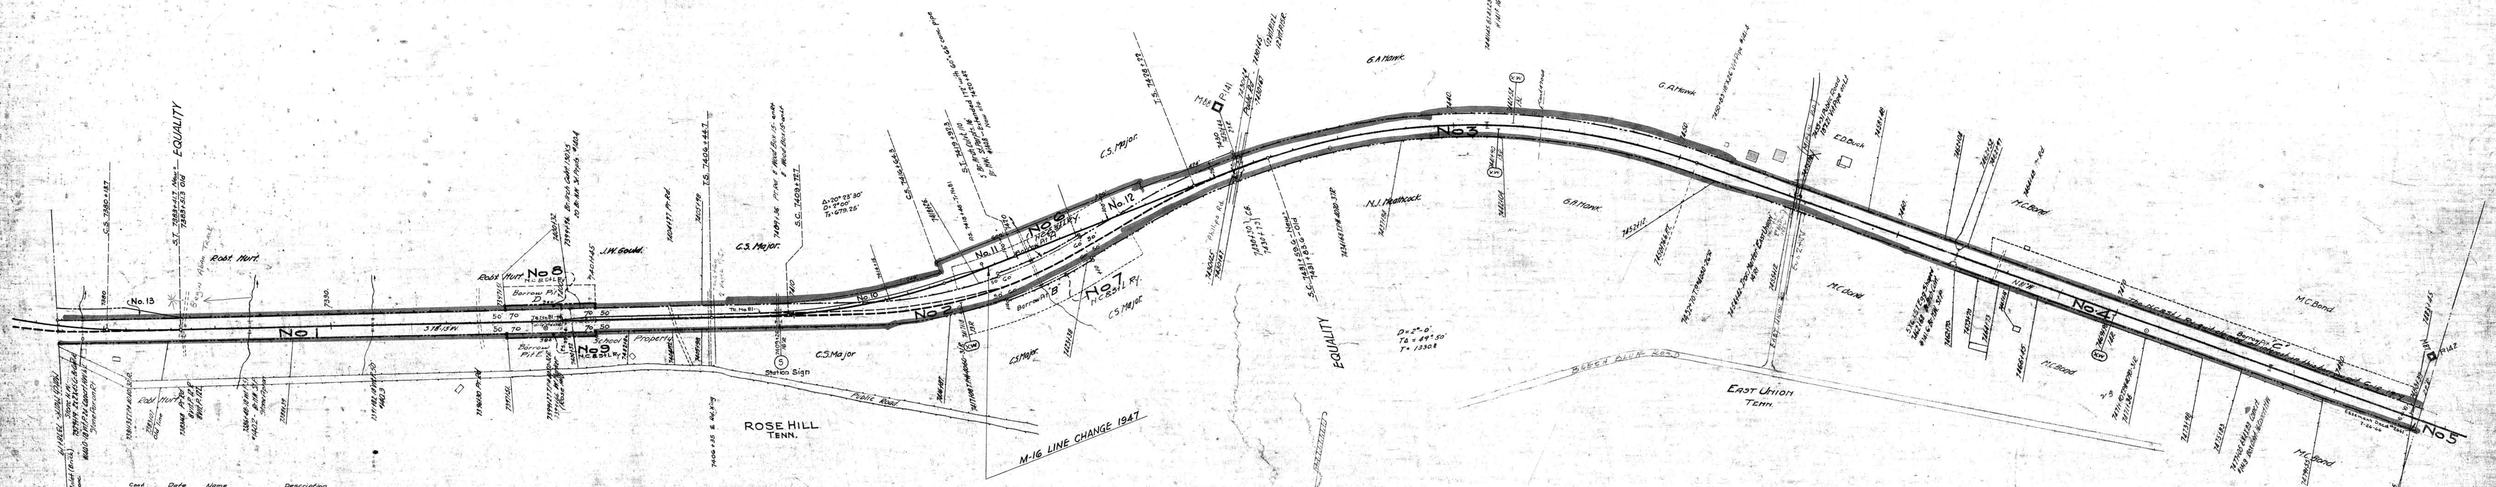

RIGHT-OF-WAY AND TRACK MAP

LOUISVILLE & NASHVILLE R.R.

OPERATED BY THE

NASHVILLE, CHATTANOOGA AND ST. LOUIS RY.

PADUCAH & MEMPHIS DIV.

Sheet No. 47 of 93 Sheets of R.R.M. Division from survey station 7378+19 to survey station 7483+80.7

STATION 7378+19 TO STATION 7483+80.7

SCALE 1 IN. 200 FT. JUNE 30, 1916

OFFICE OF CHIEF ENGINEER, NASHVILLE, TENN.

Valuation Engineer

M.P. 140.0 to 142.0

704C88

ROSE HILL

MADISON Co. TENN

057-055