Area No.	Date	Description
52083	7-25-62	West RS. Fr 19.8' 197 3/4 N 1185 & 24.4' ft A.W. BC & East. trk. 26.4

No.	Grantor	Grantee	Instrument	Date	Book	Page	Remarks
1	Malvina H.Hutchins et al	Tenn.Midland Ry.Co.	Deed	Sept.10,1883	DB 66-511	2,3,4,5	2,3
2	Malvina H.Hutchins et al	Tenn.Midland Ry.Co.	Deed	Sept.12,1883	DB 66-517	6,7,8	6,7
3	J.S.Penner	Tenn.Midland Ry.Co.	Deed	July 20,1883	DB 66-[illegible]	1,2	2,3
4	T.T.Penner	Tenn.Midland Ry.Co.	Deed	Sept.24,1883	DB 55-[illegible]	1,2,3	2,3
5	W.A.Taylor	Tenn.Midland Ry.Co.	Deed	July 20,1883	DB 66-3	Oct.1,1883	2,3
6	E.A.Taylor	Tenn.Midland Ry.Co.	Deed	Mar.27,1883	DB 66-13	Oct.1,1883	2,3
7	W.A.Taylor	Tenn.Midland Ry.Co.	Deed	July 20,1883	DB 66-15	Oct.1,1883	2,3
8	W.A.Taylor	Tenn.Midland Ry.Co.	Deed	July 20,1883	DB 66-3	Oct.1,1883	2,3
9	E.A.Taylor	Tenn.Midland Ry.Co.	Deed	Nov.24,1883	DB 66-15	Oct.1,1883	2,3
10	Mobile & Ohio R.R.Co.	Tenn.Midland Ry.Co.	Contract	Aug.2,1880	Office of Secretary		1-11 Grants right to cross under M.&O.Ry.
11	J.D.McCabe	Tenn.Midland Ry.Co.	Condemnation	Sept.10,1883	DB 55-[illegible]	Circuit Ct.	Sept.-Oct.1,1883 2690 Deed same.Case discontinued.No record of deed
12	City of Jackson	Tenn.Midland Ry.Co.	Deed	Sept.22,1889	DB 33-[illegible]	Apr.1,1890	1597
13	Dennis Donovan	Tenn.Midland Ry.Co.	Condemnation	Oct.10,1887	DB 9-[illegible]	Circuit Court	1,2,3
14	City of Jackson	Tenn.Midland Ry.Co.	Deed	Sept.22,1889	DB 33-[illegible]	Apr.1,1890	1597
15	City of Jackson	Tenn.Midland Ry.Co.	Deed	Sept.22,1889	DB 33-[illegible]	Apr.1,1890	1597
16	City of Jackson	Tenn.Midland Ry.Co.	Deed	Sept.22,1889	DB 33-[illegible]	Apr.1,1890	1597
17	Williams	Tenn.Midland Ry.Co.	Deed	[illegible]	DB 33-[illegible]	Apr.1,1890	1597
18	Sam.H.Robinson	Tenn.Midland Ry.Co.	Deed	Nov.21,1899	DB 66-[illegible]	Oct.1,1904	2048
19	Samuel Denton Graham	Tenn.Midland Ry.Co.	Deed	Aug. 1907	DB 66-[illegible]	Oct.1,1904	2,3

Also see deed 3384 J.D.Phillips to the Louisville & Nashville Railroad Company, dated December 14,1883,Recorded DB 5-page 439.
NOTE 1-Parcel 11 was conveyed by deed. This deed was not recorded by the Tennessee Midland Railway Co., and has been lost.Title claimed by possession.

No.	Grantor	Grantee	Instrument	Date	Book	Page	Remarks
20	Young & Gutsinger	N.C.& St.L.Ry.	Contract	April,1909	Office of Sec. Lease		
21	Young & Gutsinger	N.C.& St.L.Ry.	Contract	Sept.30,1909	Office of Secretary		
22	Mag & Lesh Mfg. Co.	N.C.& St.L.Ry.	Contract				Title by possession
23	Consolidated Ice Company	N.C.& St.L.Ry.	Deed	Nov.27,1922	DB 84-[illegible]	1,2,3,4	2,3,4
24	City of Jackson	N.C.& St.L.Ry.	Contract	July 1,1913	Office of Secretary		3,4,5
25	Mag & Lesh Mfg.Co.	N.C.& St.L.Ry.	Contract	July 1,1913	Office of Secretary		3,4,7
		N.C.& St.L.Ry.	Contract	Nov.16,1903	Office of Secretary		139

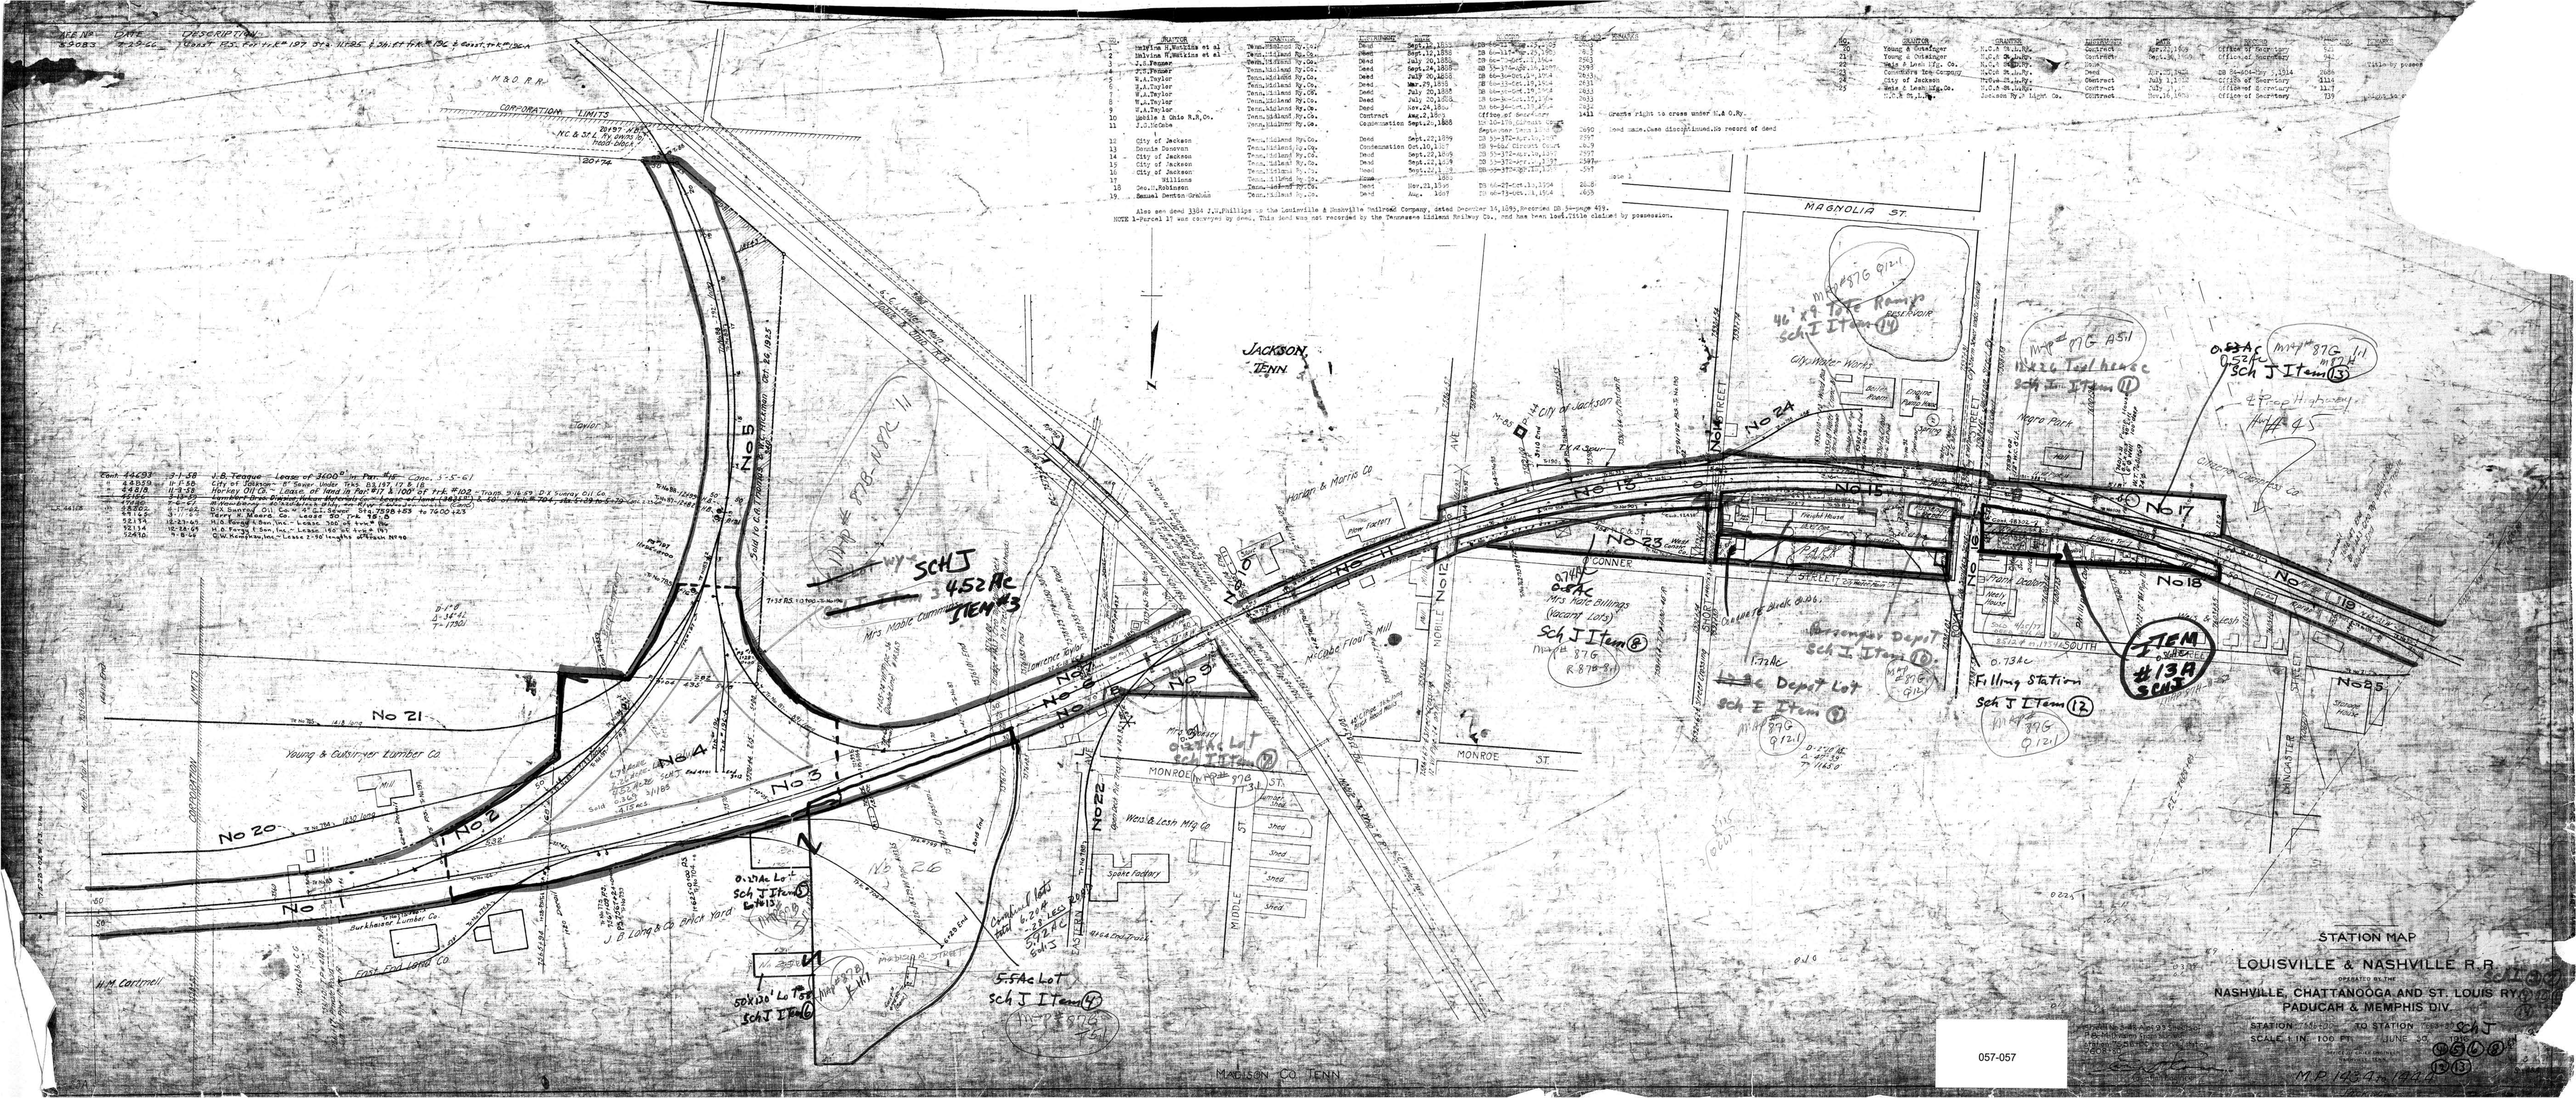

057-057