F.E. 50676 2-4-59 Rel. Mail Crane
87234 6-28-65 Rel. T.P.M. III (72A)

NO.	GRANTOR	GRANTEE	INSTRUMENT	DATE	RECORDED	CERT. NO.	REMARKS
1	G.T.Day	Tenn.,Midland Ry.Co.	Deed	Feb.9,1887	DB 66-63-Oct.21,1904	2649	Note 1
2	Mag[illegible]ec Carter	Tenn.,Midland Ry.Co.	Deed	Feb.9,1887	DB 66-61-Oct.21,1904	2648	Note 1
3	Wm.Baker et al	Tenn.,Midland Ry.Co.	Deed	Apr.1,1887	DB 66-88-Oct.22,1904	2664	Note 1
4	John T.McKissack	Tenn.,Midland Ry.Co.	Deed	July 8,1887	DB 66-3-Oct.14,1904	2614	Note 1
5	John T.McKissack	Tenn.,Midland Ry.Co.	Deed	July 21,1888	DB 66-7-Oct.14,1904	2616	
6	Jos.O.Carlwether	Tenn.,Midland Ry.Co.	Deed	Feb.12,1887	DB 66-5-Oct.14,1904	2617	Note 1
7	W.L.Utley	Tenn.,Midland Ry.Co.	Deed	June 1,1887	DB 66-40-Oct.19,1904	2636	Note 1

Also see deed 3364 J.W.Phillips to the Louisville & Nashville Railroad Company,dated December 14,1893,Recorded DB 54-page 479.

NOTE 1-Deed also grants following rights relative to adjoining lands (1) to cut timber which endangers roadway (2) to change course of streams (3) to waste and borrow.

NO.	GRANTOR	GRANTEE	INSTRUMENT	DATE	RECORD	CERT. NO.	REMARKS
8	F.E.Bryan	N.C.& St.L.Ry.	Easement	Feb.13,1898	DB 56-346-Feb.19,1898	2603	Note 2

NOTE 2-Deed grants right to dig and maintain a ditch 350 ft.long across grantors lands and release grantee from all damages to said grantor's lands.

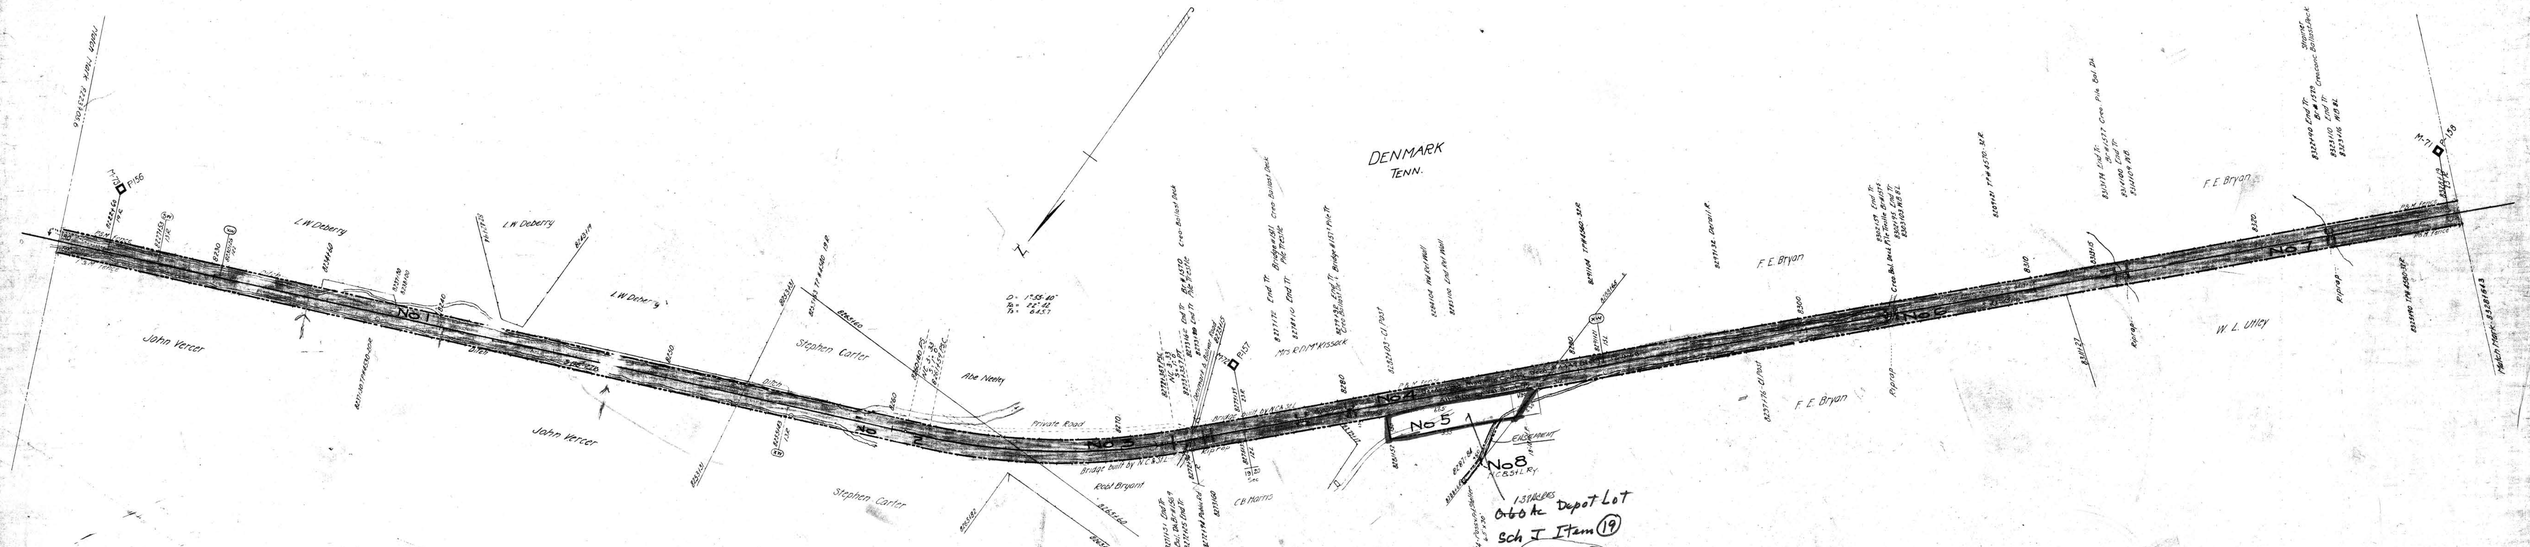

RIGHT-OF-WAY AND TRACK MAP

LOUISVILLE & NASHVILLE R.R.

OPERATED BY THE

NASHVILLE, CHATTANOOGA AND ST. LOUIS RY.
PADUCAH & MEMPHIS DIV. Sch J (19)

STATION 8223+056 TO STATION 8328+643

SCALE, 1 IN. 200 FT. JUNE 30, 1916

Sheet No. 55 of 93 Sheets of
P.&M. Division from survey
station 8223+56.6 to survey
Station 8328+64.3

OFFICE OF CHIEF ENGINEER
NASHVILLE, TENN.

Valuation Engineer

M.P. 156.0 to 158.0

LBN-55
V. 3
55

057-068

MADISON CO-TENN.

DENMARK

704-D-5

73-2