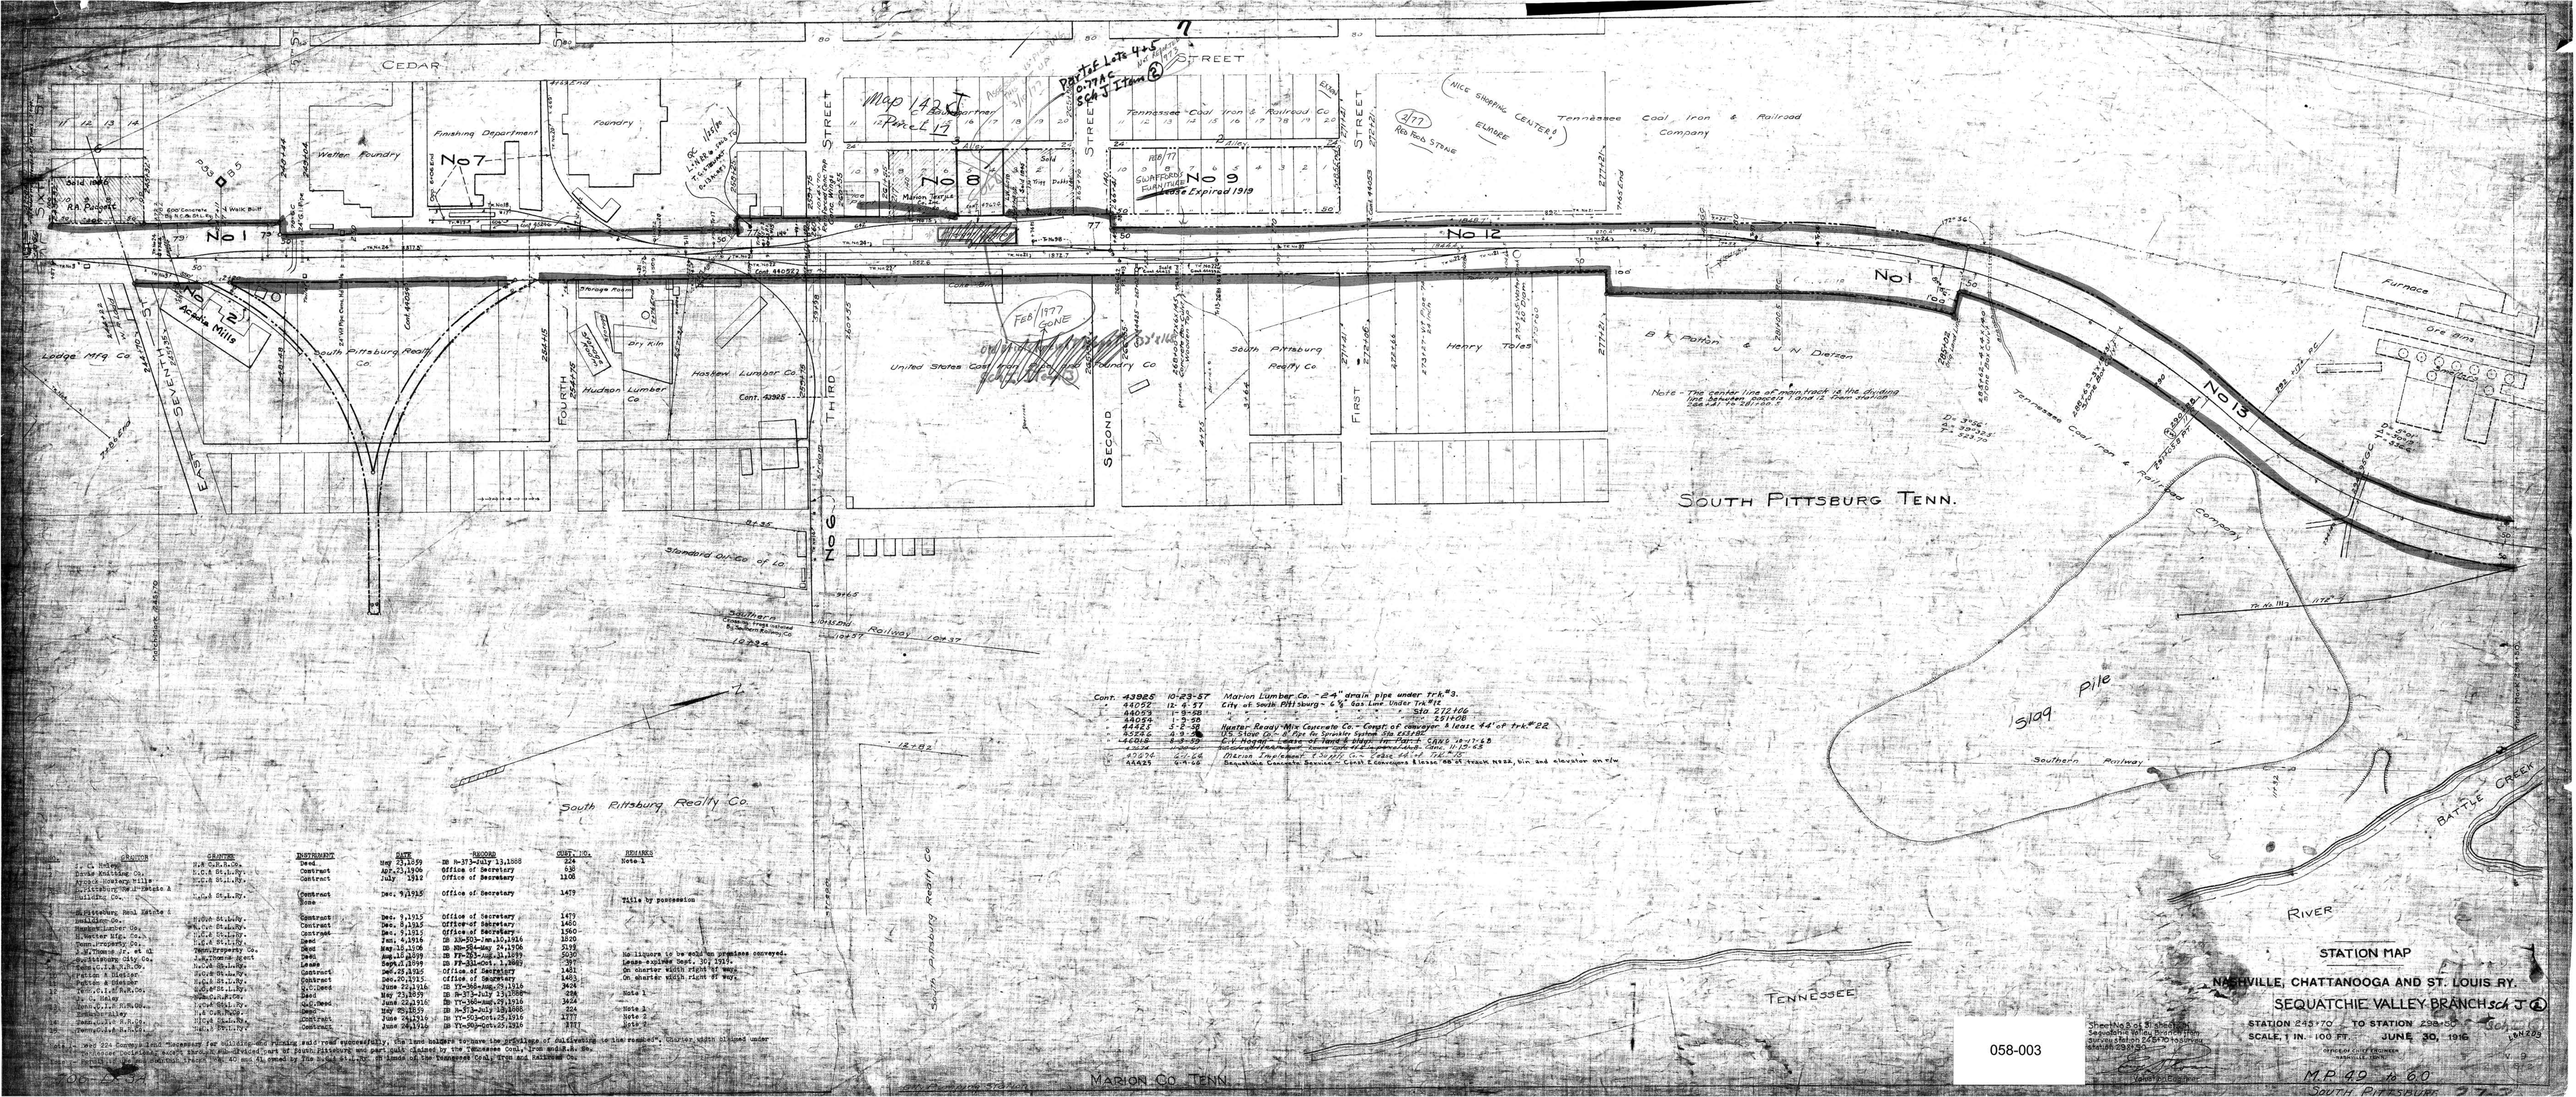

Station	Grantor	Instrument	Date	Record	Cont. No.	Remarks
Lynch Hubbard	R.C.M. R.R.Co.	Deed	May 23,1859	DB N-373-July 13,1888	224	Note 1
Banks Knitting Co.	N.C.M. St.L.Ry.	Contract	Apr.23,1906	Office of Secretary	838	
Acadia Hosiery Mills	N.C.M. St.L.Ry.	Contract	July 1,1912	Office of Secretary	1108	
Pittsburg Ice & Cold Stg. Co.	N.C.M. St.L.Ry.	Contract None	Dec. 9,1915	Office of Secretary	1479	Title by possession
S.Pittsburg Real Estate & Building Co.	Nash.C.M.St.L.Ry.	Contract	Dec. 9,1915	Office of Secretary	1473	
Hudson Lumber Co.	Nash.C.M.St.L.Ry.	Contract	Dec. 8,1915	Office of Secretary	1463	
Lodge Mfg. Co.	Nash.C.M.St.L.Ry.	Contract	Dec. 9,1915	Office of Secretary	1560	
Dunn Property Co.	Nash.C.M.St.L.Ry.	Deed	Jan. 4,1916	DB XB-503-Jan.10,1916	1529	
W.Thomas Jr. et al	Nash.C.M.St.L.Ry.	Deed	Aug.12,1896	DB NB-54-May 24,1896	2119	
Southern City Co.	Nash.C.M.St.L.Ry.	Deed	Aug.18,1899	DB YY-263-Aug.31,1899	5030	
Pittsburg & Gladsor	Nash.C.M.St.L.Ry.	Lease	Sept.6,1899	DB ZZ-231-Oct.1,1899	5030	
Pittsburg & Gladsor	Nash.C.M.St.L.Ry.	Contract	Dec.23,1915	Office of Secretary	1481	On shorter width right of way.
Pittsburg & Gladsor	Nash.C.M.St.L.Ry.	Contract	Dec.20,1915	Office of Secretary	1465	On shorter width right of way.
Y. C. Haley	N.C.M.St.L.Ry.	Deed	June 22,1916	DB YX-366-June 28,1916	3424	
Y. C. Haley	Nash.C.M.St.L.Ry.	Deed	May 23,1895	DB N-373-July 13,1888	224	Note 1
Hubbard Haley	Nash.C.M.St.L.Ry.	Deed	June 22,1916	DB YY-360-June 29,1916	3424	
Hubbard Haley	N.C.M.St.L.Ry.	Deed	May 23,1895	DB N-373-July 13,1888	224	Note 2
Jessie Lucie Hubbard	Nash.C.M.St.L.Ry.	Contract	June 24,1916	DB YY-90-Oct.25,1916	3777	Note 2
Jessie Lucie Hubbard	Nash.C.M.St.L.Ry.	Contract	June 24,1916	DB YY-90-Oct.25,1916	3777	Note 2

Note 1 - Deed 224 Contains land "necessary for building and fencing and road purposes" only, the land holders retained the privilege of cultivating to the remedy, courses width allowed under Contract Dockets, except Block 2 Lots 3-4 Block 3 Lots 1-2 Block 4 part of South Pittsburg and part land claimed by the Tennessee Coal, Iron and R.R. Co.

Note 2 - Deed 224 Contains land "necessary for building and fencing and road purposes" only, the land holders retained the privilege of cultivating to the remedy, courses width allowed under Contract Dockets, except Block 2 Lots 3-4 Block 3 Lots 1-2 Block 4 part of South Pittsburg and part land claimed by the Tennessee Coal, Iron and R.R. Co.

Sheet No. 3 of 31 sheets
Separation Data Sheet
Divisions Section 2 & 12 Tenn. Division
Valuation Section 2
Chief Engineer
Chief Engineer