Date Complete
5-29-61
9-18-61

Ref. Sec. Maps KS. 6-27-26
Ref. Sec. Maps KS. 237-72-19-170

No.	GRANTOR	GRANTEE	INSTRUMENT	DATE	RECORD	CERT. NO.	REMARKS
1	Durinda Craighead	Sequatchie Valley R.R.Co.	Deed	Dec. 11,1876	DB L-235-Jan.17,1876	160	See No.19-?
2	A.L.Spears	N.C.& St.L.Ry.		Dec. 9,1887	DB M-600-Jan.10,1888	159	Section House Lot
3	W.H.Simpson	N.C.& St.L.Ry.	Contract	Dec.30,1915	Office of Secretary	1470	
4	S.P.Jenkins et al	Sequatchie Valley R.R.Co.	Deed	Nov.13,1876	DB L-281-Dec.9,1876	148	
5	R.L.Bennett et al	Sequatchie Valley R.R.Co.	Deed	Dec.20,1876	DB L-289-Dec.22,1876	149	
6	Erasmus Alley & J.A.Walker	Sequatchie Valley R.R.Co.	Deed	Dec.20,1876	DB L-238-Dec.21,1876	150	Two cattle guards,one grade crossing. Right to cultivate to rundbed reserved R.R.Co.holds fee to land
7	James Hill	N.C.& St.L.Ry.	Deed	Mar.19,1877	DB L-334-Mar.23,1877	151	
8	Nicholas Owen	N.C.& St.L.Ry.	Agreement	Mar.29,1876	DB L-308-Feb.8, 1877	225	

Also see deed No.219 Sequatchie Valley Railroad Co. to the Nashville,Chattanooga & St.Louis Railway dated January 27,1877,Recorded DB L, page 308.

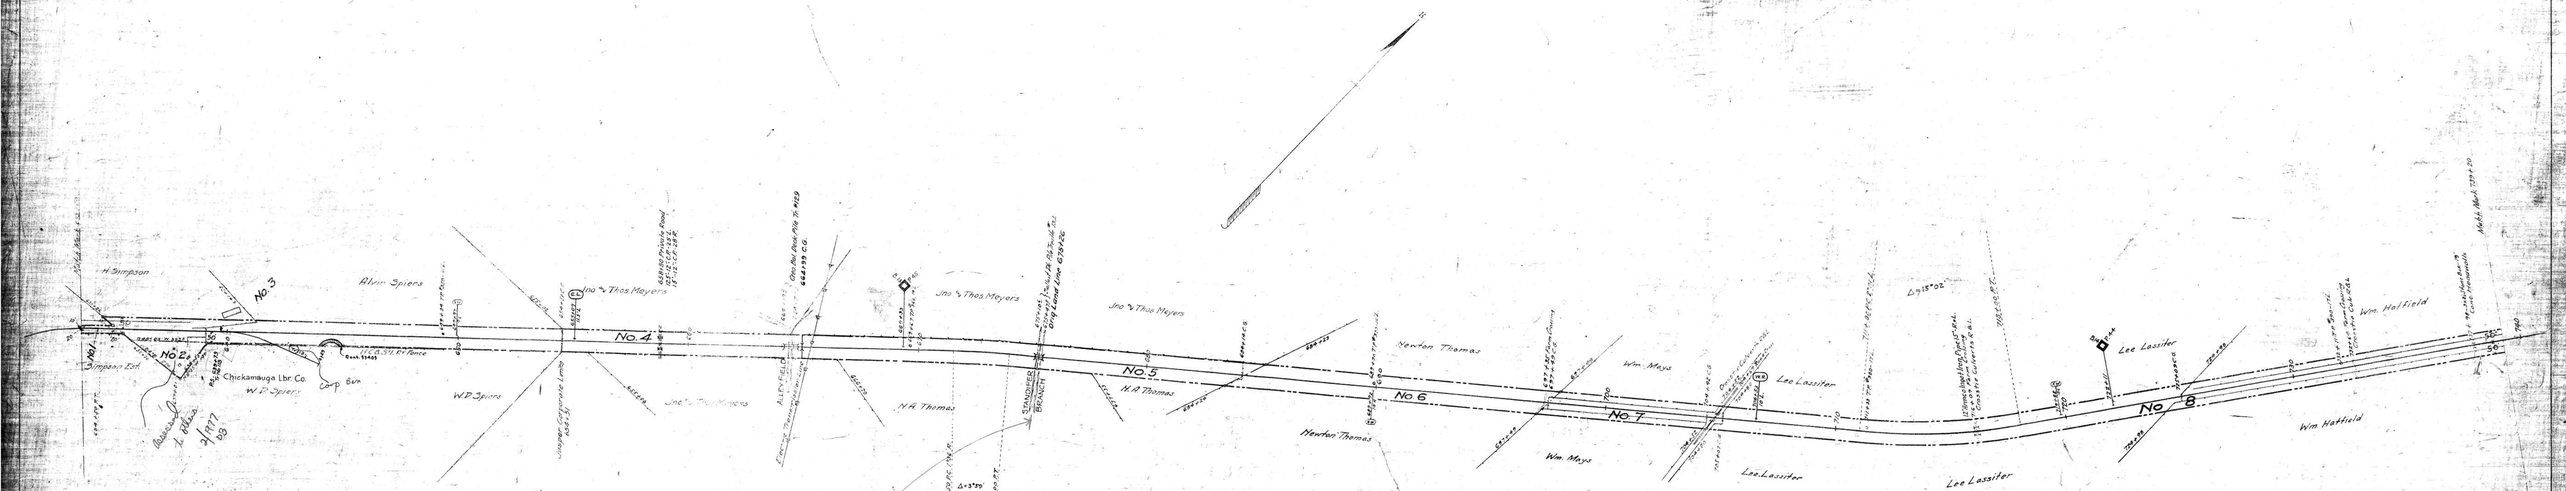

Cont.53405 9-7-67 TFC Marketing Service,Inc.-14' wide road encroaching on R/W

RIGHT-OF-WAY AND TRACK MAP

NASHVILLE, CHATTANOOGA AND ST. LOUIS RY.

SEQUATCHIE VALLEY BRANCH

STATION 633+60 TO STATION 759+20

SCALE, 1 IN = 200 FT. JUNE 30, 1916

Sheet No. 7 of 31 sheets of Sequatchie Valley Branch from Survey station 633+60 to Survey station 759+20

OFFICE OF CHIEF ENGINEER
NASHVILLE, TENN.

CHIEF ENGINEER

M.P. 12.3 to 14.3

058-007

706-P-7

MARION CO. TENN.