NO.	GRANTOR	GRANTEE	INSTRUMENT	DATE	RECORD	DISTANCE	REMARKS
1	J.C.Young	N.C.& St.L.Ry.	Agreement	Mar.29,1876	DB L-395-Feb.5,1877	223	
2	O.H.Brown	N.C.& St.L.Ry.	Agreement	May 10,1875	DB L-160-Apr.5,1876	223	
3	Alexander Kilgore	N.C.& St.L.Ry.	Agreement	May 10,1875	DB L-160-Apr.5,1876	223	
4	Wm.Hurst	N.C.& St.L.Ry.	Agreement	May 10,1875	DB L-160-Apr.5,1876	223	The Hurst tract extended from station 952+60 to 954+50 at time railroad was built.
5	Tenn. Coal Iron & Railroad Co.	T.C.& St.L.Ry.	Conf.	Feb.21,1916		1484	
6	T.C.I.& R.R.Co.	N.C.& St.L.Ry.	Deed	Apr.13,1887	DB Q-513-Oct.24,1887	152	
7	T.C.I.& R.R.Co.	N.C.& St.L.Ry.	Conf.	Feb.1,1916	Office of Sec'y.	1484	
8	T.C.I.& R.R.Co.	N.C.& St.L.Ry.	Conf.	Feb.1,1916	Office of Sec'y.	1484	
9						1484	
10	Sam C. Cowan	N.C.& St.L.Ry.	Agreement	May,10,1875	DB L-162-Apr.5,1876	223	
11	Walker Lane	N.C.& St.L.Ry.	Deed	Jan.13,1887	DB F-325-Jan.25,1887	145	
12	T.C.I.& R.R.Co.	N.C.& St.L.Ry.	Q.C.Deed	June,12,1916	DB YY-360-Aug.29,1916	3405	

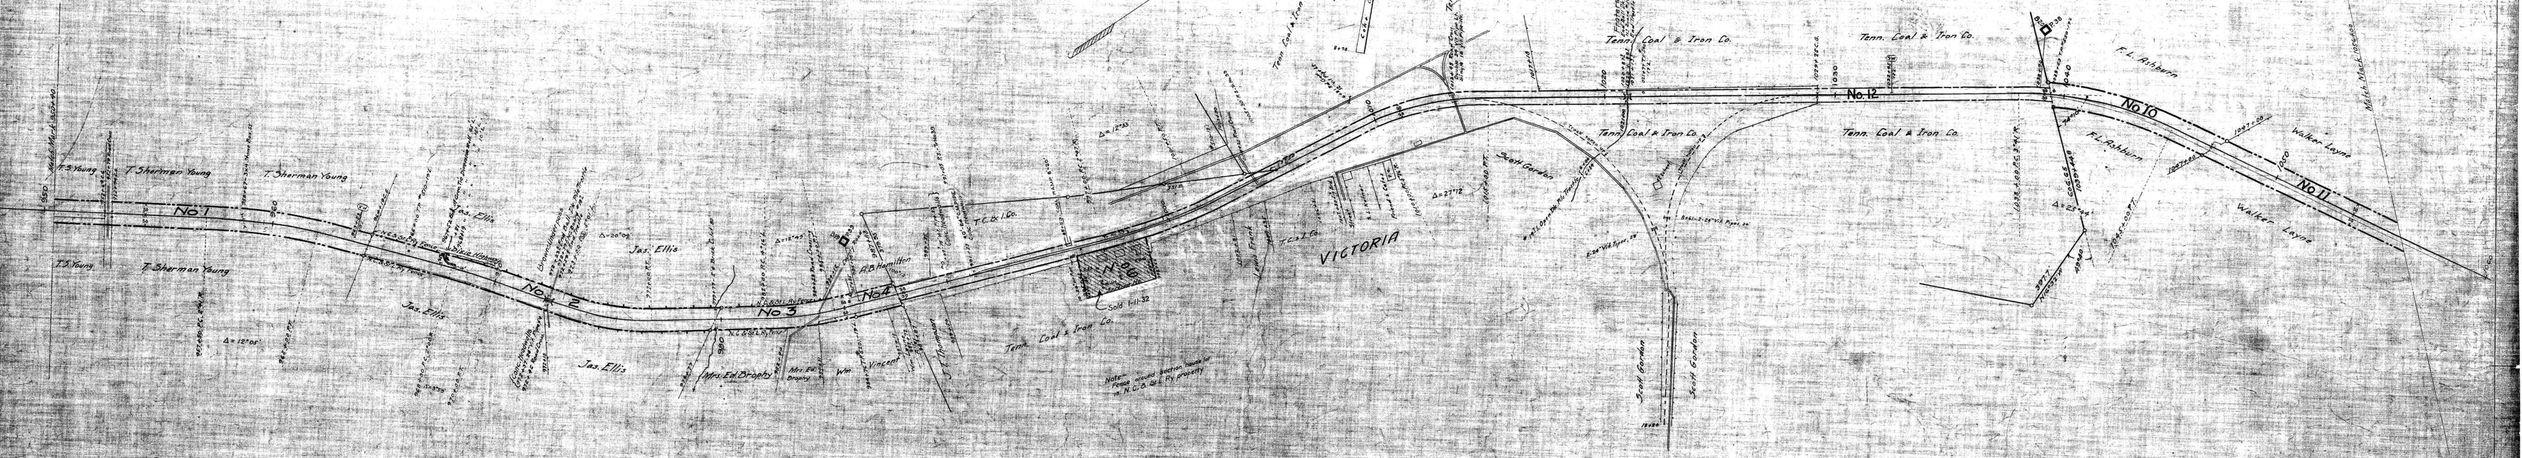

RIGHT-OF-WAY AND TRACK MAP

NASHVILLE, CHATTANOOGA AND ST. LOUIS RY.

SEQUATCHIE VALLEY BRANCH

STATION 950+40 TO STATION 1056+00

SCALE, 1 IN. = 200 FT. JUNE 30, 1916.

Sheet No 10 of 31 sheets of Sequatchie Valley Branch from survey stations 944 to 1056 inclusive

Division Engineer

CHIEF ENGINEER ENGINEER
NASHVILLE, TENN.

M.P. 18.3 to 20.3

MARION CO. TENN.

VICTORIA

058-010