NO.	GRANTOR	GRANTEE	INSTRUMENT	DATE	RECORD	CONT. NO.	REMARKS
1			None				See Note 1
2	J.H.Graham et als	N.& C.R.R.Co.	Condemnation	July 19,1855	Min.Bk.1853-57-pages 377 to 380	1333	

NOTE 1- Charter width claimed under decisions of Tennessee Courts.

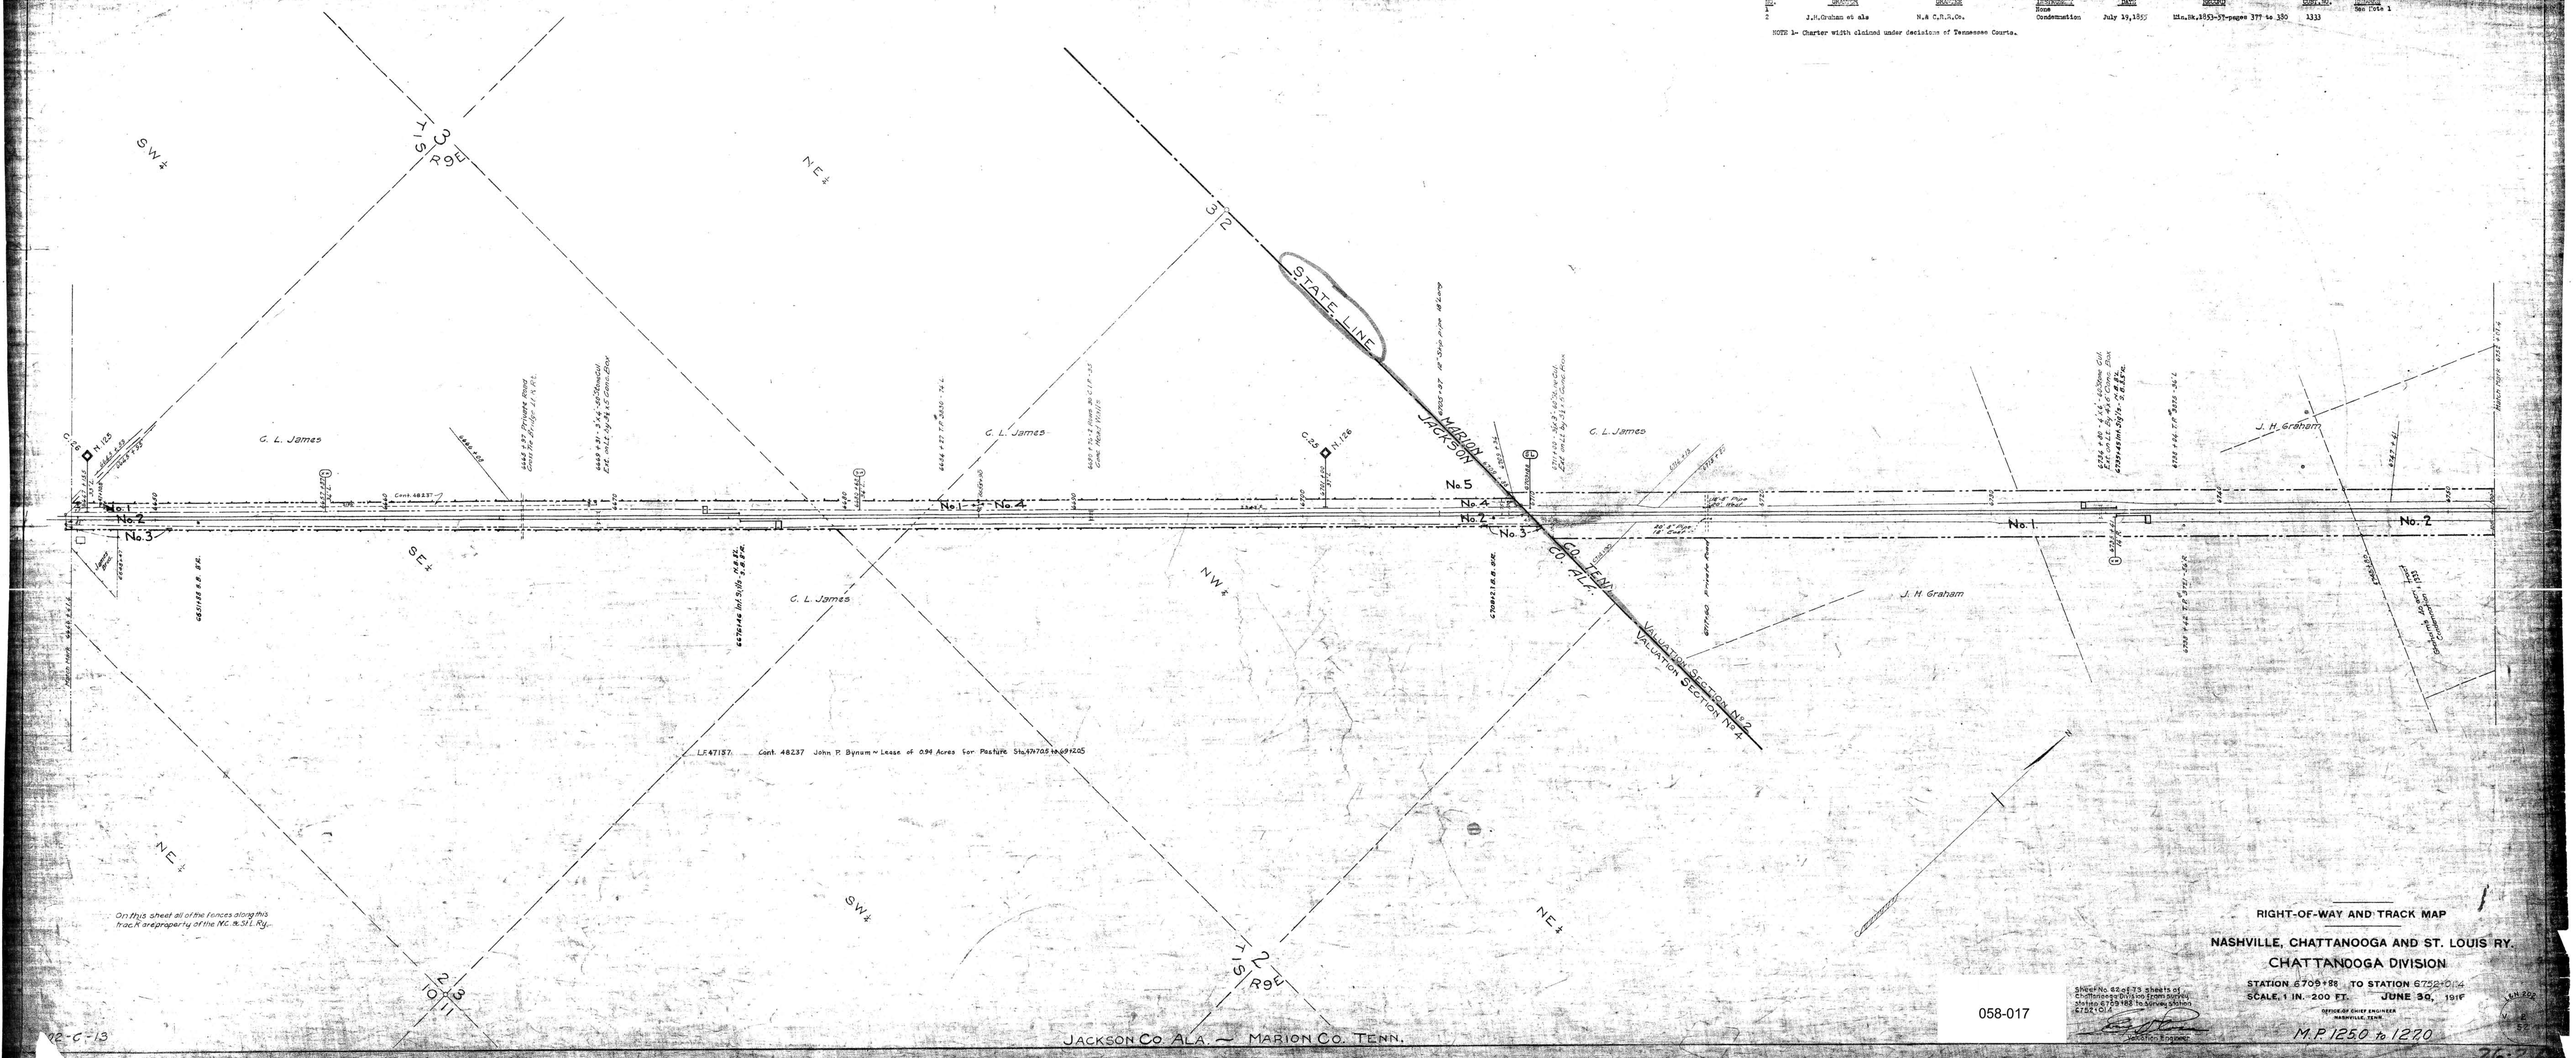

RIGHT-OF-WAY AND TRACK MAP

NASHVILLE, CHATTANOOGA AND ST. LOUIS RY.

CHATTANOOGA DIVISION

STATION 6709+88 TO STATION 6752+01.4

SCALE, 1 IN. 200 FT. JUNE 30, 1916

OFFICE OF CHIEF ENGINEER NASHVILLE, TENN.

Sheet No. 62 of 73 sheets of Chattanooga Division from survey station 6709+88 to survey station 6752+01.4

Jackson Engineer

058-017

M.P. 1250 to 1270