No.	Grantor	Grantee	Nature	Date	Record	Page	Remarks
1	J.H.Graham et als	N.& C.R.R.Co.	Condemnation	July 17,1855	MB CO-1853-1857	pages 377-380	1133
2	Gordon McDaniel	N.& C.R.R.Co.					Land taken under condemnation
3	N.& C.R.R.Co.	Gordon McDaniel	Deed	Oct.19,1855	DB H-664-Oct.13,1862		1145-3 Land 60% included in gores
3	Mrs.H.Moore	N.C.& St.L.Ry.	Deed	July 29,1912	DB TT-530-Aug.3,1912		1114
4			Same				See Note 1
5	J.H.Graham	N.C.& St.L.Ry.	Deed	Dec.31,1908	DB QQ-229-Jan.5,1909		1113
6	J.H.Graham	N.C.& St.L.Ry.	Deed	Mch.22,1912	DB TT-405-Mch.18,1912		1115
7	Gordon McDaniel	N.& C.R.R.Co.	Deed	Nov.19,1855	DB H-540-Mch.17,1856		1145
8	John Darlington	N.& C.R.R.Co.	Condemnation	Mch.23,1853	MB CO-1853		
	N.& C.R.R.Co.	Gordon McDaniel	Deed	Oct.19,1855	DB H-664-Oct.13,1862		1145-4 Sold part of shorter width

NOTE 1- Courses with claimed water decisions of Tennessee Courts.

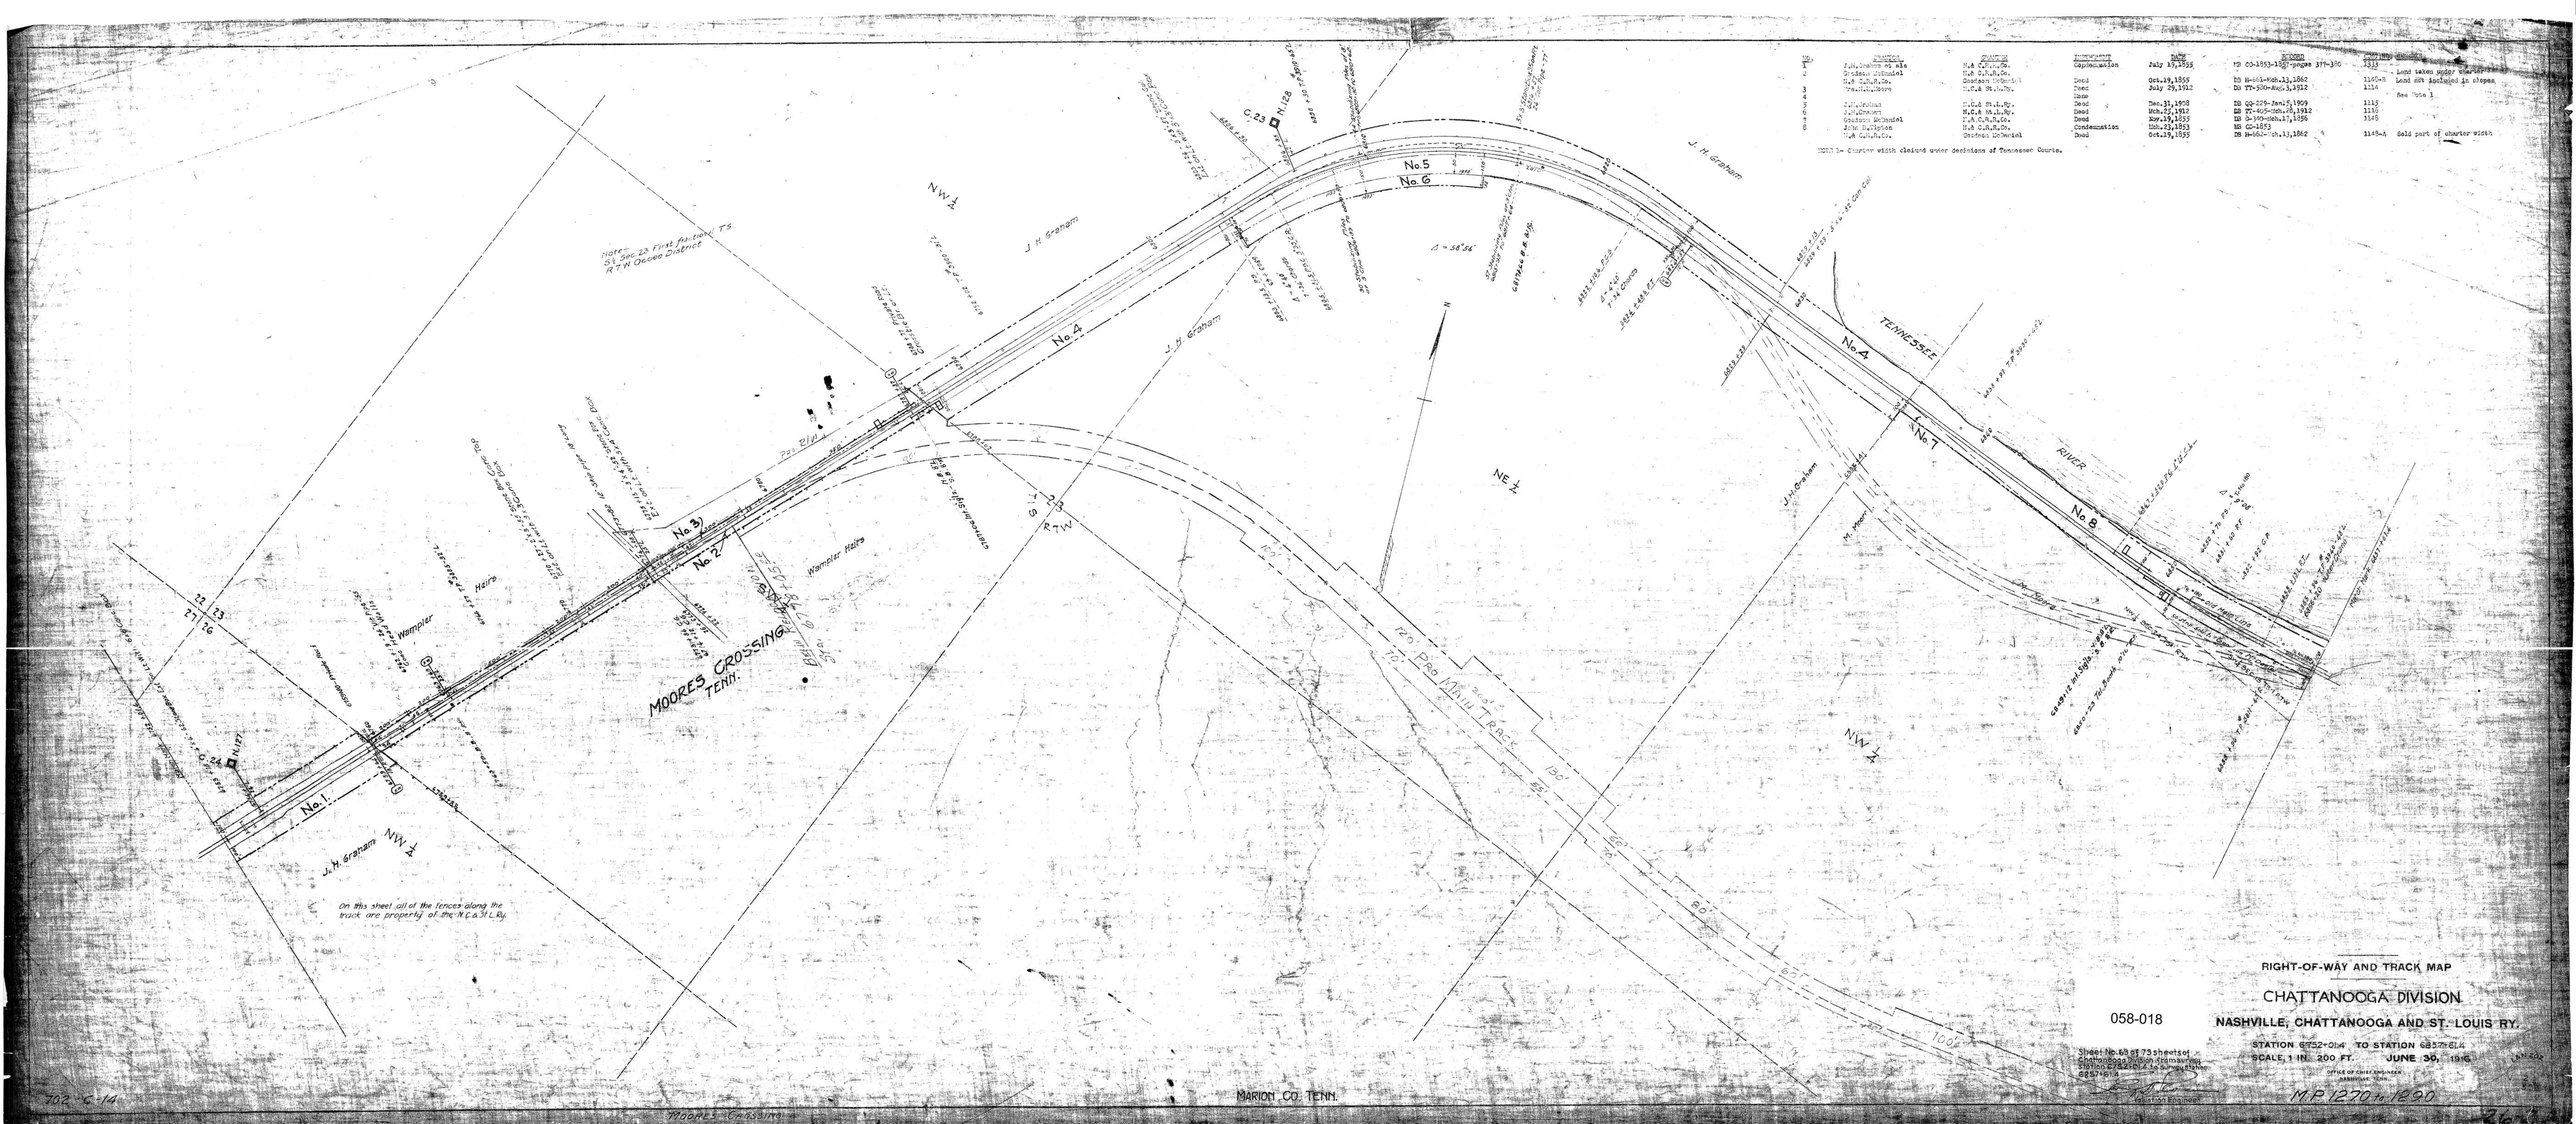

RIGHT-OF-WAY AND TRACK MAP

CHATTANOOGA DIVISION

058-018

NASHVILLE, CHATTANOOGA AND ST. LOUIS RY.

STATION 6752+01.4 TO STATION 6857+61.4

SCALE, 1 IN. 200 FT. JUNE 30, 1916

Sheet No. 68 of 75 sheets of Chattanooga Division drawings. Station 6752+01.4 is Engineering Station 6752+01.4

Assistant Engineer

OFFICE OF CHIEF ENGINEER NASHVILLE, TENN.

M.P. 1270 + 1290

702-C-14

MARION CO. TENN.

MOORES CROSSING