No.	GRANTOR	GRANTEE	INSTRUMENT	DATE	RECORD	ACRES	REMARKS
1	J.M.Bond et al	N.C.& St.L.Ry.	Deed	Aug.1,1890	DB T-191-Aug.9,1890	1135	
2	Mark A.Cooper	N.& C.R.R.Co.	Deed	July 9,1910	Office of Secretary	1123	
3	New Etna Coal Co.	N.& St.L.Ry.	Contract	Apr.28,1903	Office of Secretary	798	
4	New Etna Coal Co.	N.C.& St.L.Ry.	Contract	Oct.16,1913	Office of Secretary	1139	
5	Zeba.Cunningham et al	N.C.& St.L.Ry.	Deed	Aug.30,1912	DB TH-532-Sep 15,1913	1344	
6			Lease				See Note 1
7	Lone B.Oint	N.C.& St.L.Ry.	Deed	Feb.17,1912	DB TT-164-Feb.28,1912	1149	
8	W.T.Oint	N.C.& St.L.Ry.	Deed	Apr.30,1910	DB CS-159-Dec.30,1910	1207	
	Harriet Barnard (col)	N.C.& St.L.Ry.	Permit	Dec.3,1909	DB RR-241-Dec.15,1909	1138	Note 2
	Jos.A.Whiteside	N.& C.R.R.Co.	Deed	Oct.15,1904	DB L-502-May 23,1891	1169	Note 3

NOTE 1- Charter width claimed under decisions of Tennessee Courts.
NOTE 2- Right to discharge water on to her land from culvert Station 7332.
NOTE 3- Deed not allocated- right of way through all the lands- strip of land 50 ft. to 200 ft. as may be required.

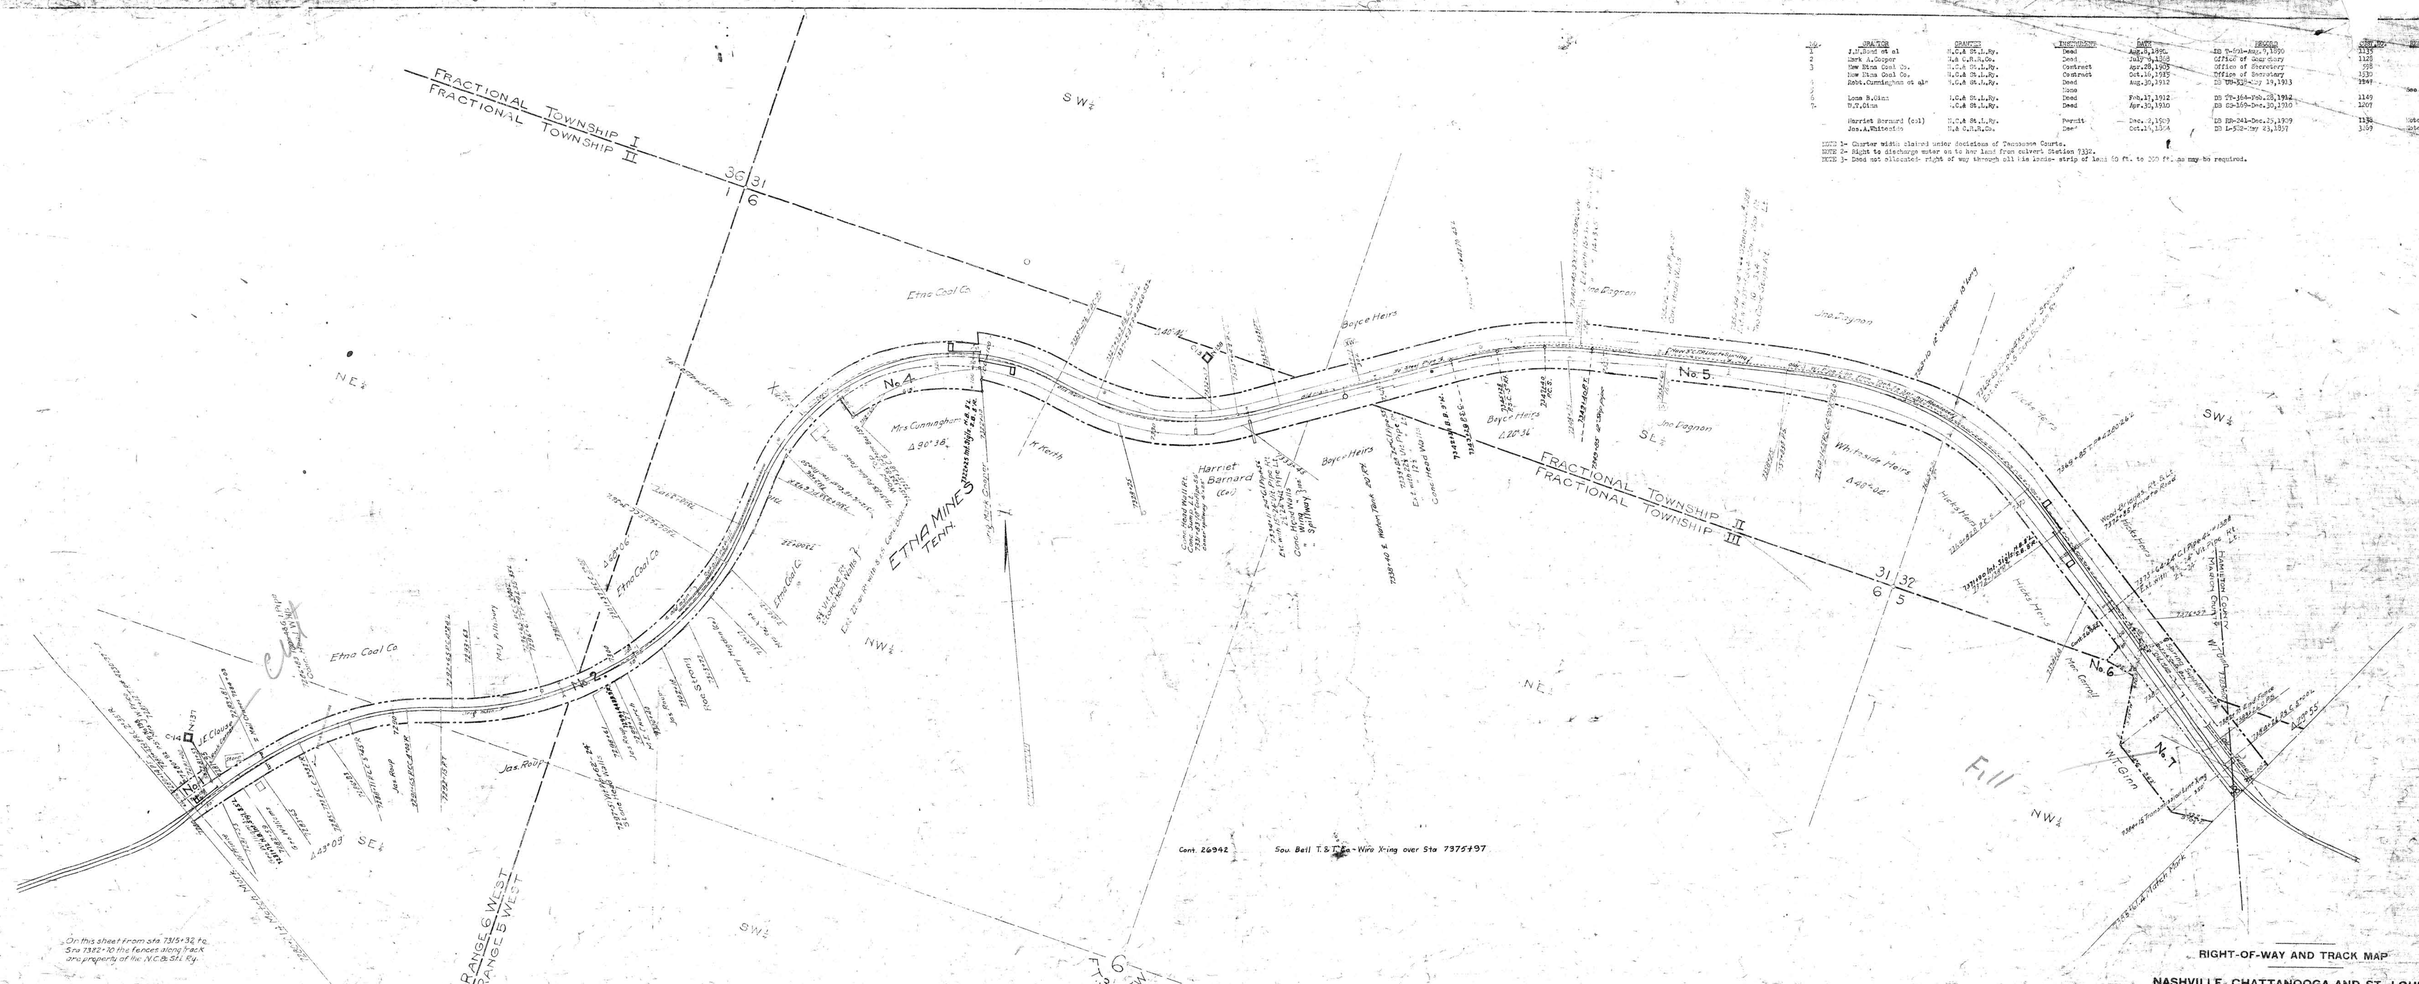

RIGHT-OF-WAY AND TRACK MAP

NASHVILLE, CHATTANOOGA AND ST. LOUIS RY.

CHATTANOOGA DIVISION

STATION 7290+01.4 TO STATION 7385+61.6

SCALE, 1 IN. 200 FT. JUNE 30, 1916

Sheet No. 68 of 73 sheets of Chattanooga Division from Burnley Station 7248+00 to Nonna Junction 7357+61.6

CHIEF ENGINEER'S OFFICE NASHVILLE, TENN.

M.P. 1320 to 1390

058-023

MARION & HAMILTON CO'S, TENN

ETNA MINES