AFE No.	Date Comp.	Description of Change.
15453	10-24-31	Galvanized Iron placed over floor beams.

No.	Grantor	Grantee	Instrument	Date	Record		Cust. No.	Remarks
1	J.P.Elliott	L.&N.Co.R.R.Co.	Deed	May 6,1911	D.B.X-2	P. 62 May 8,1911	10174(1)	
2	Mrs.B.W.King et al	"	"	May 6,1911	D.B.X-2	P. 51 May 8,1911	10175	See Note No.1
3	A.B.Thomas	"	"	May 12,1911	D.B.W-2	P.544 May 13,1911	10176	
4	J.P.Elliott	"	"	Sep.23,1913	D.B.B-3	P.322 Jan. 8,1914	10174(2)	See Note No.2
5	W.R.Taylor	"	"	May 4,1911	D.B.X-2	P.251 Jul.29,1911	10177	
6	W.B.Garrett	"	"	May 4,1911	D.B.W-2	P.527 May 8,1911	10178(1)	
7	W.B.Garrett	"	"	Nov. 1,1911	D.B.B-3	P.239 Dec.17,1913	10178(2)	
8	Mrs.J.A.Saunders et al	"	"	Apr.28,1911	D.B.X-2	P. 14 May 8,1911	10179	
9	W.J.& J.F.Lane	"	"	Apr.28,1911	D.B.X-2	P. 74 May 8,1911	10180	

Notes:
#1 - This tract paid for by citizens
#2 - R.R.Co. agrees to move cabin off R/W at a cost of $35.00, and to pay W.R.Taylor $80.00 for destruction of a pond - Contract No.14649

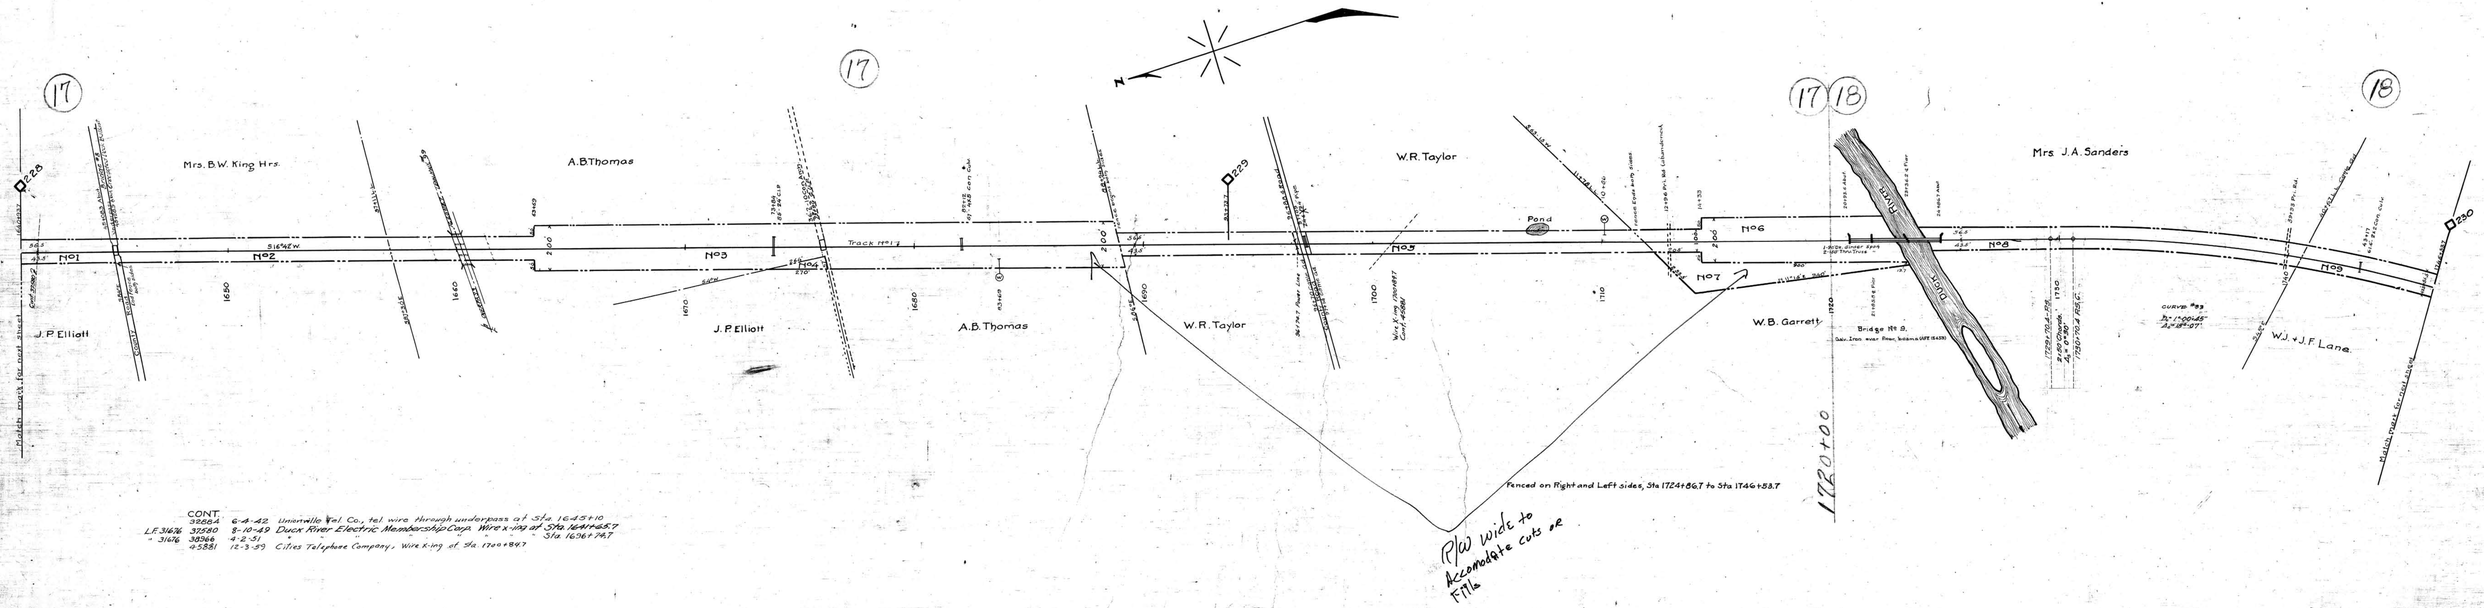

CONT.

	32884	6-4-42	Unionville Tel. Co., tel. wire through underpass at Sta. 1645+10
L.F. 31676	37580	8-10-49	Duck River Electric Membership Corp. Wire x-ing at Sta. 1641+65.7
" 31676	38366	4-2-51	" " " " Sta. 1636+74.7
	45881	12-3-59	Cities Telephone Company, Wire x-ing at Sta. 1700+84.7

Sheet No 17 of 42 of Lewisburg Division from survey station 1640+93.7 to survey station 1746+53.7

Valuation Engineer

RIGHT OF WAY AND TRACK MAP
LOUISVILLE AND NASHVILLE R. R. CO.
LEWISBURG DIVISION

STATION 1640+93.7 TO STATION 1746+53.7

SCALE: 1 INCH = 200 FT. JUNE 30 1917.

OFFICE OF CHIEF ENGINEER, LOUISVILLE, KY.

059-005

V.16
17

16-17

MARSHALL CO. TENN.

4-2