A.F.E. No.	Date Comp.	Desc. of Change
8944	6-25-28	Grd. Jct. to 5+94.5 - Ill. Hwy. &
9021	6-25-28	Lowered 27' Nor. Tn. 12.
3397	8-4-27	Interlock of Interst. crossing - Mile 231
1216	12-30-29	Trail of Rem. Length Marburg V.O. 16.
2866	12-30-32	Change of location Sta. 1833+52 on center line
2645	7-27-32	Tel. on all mi. 21 and part of 20
22661	7-1-37	Sold par. 14 & 7
24-76	" "	Cor. Track Pol.
24-76	12-12-41	Ext. of N.R.#26 "W."
27527	8-12-46	Side of all Par. No. 11. to T.F. Higgs Deed #10186
44957	7-3-57	Ret. Trk. #26

No.	Grantor	Grantee	Instrument		Date	Record		Inst. No.	Remarks
1.	W.J. & J.F. Lane	L. & N.R.R. Co.	Deed		Apr. 28,1911	D.B.X-2 P. 74	May 6, 1911	10160	
2.	R.B. & Sallie Hill	"	"		April 26, 1911	D.B.X-2 P. 67	May 6,1911	10161 (1)	
3.	"	"	"		Dec. 5, 1911	D.B.X-2 P 103	Dec.5, 1911	10162 (6)	
4.	"	"	"		Jun. 23, 1911	D.B.X-2 P 361	Aug.2,1911	10163	See Note No.1
5.	Nannie Neil et al	"	"		May 12, 1911	D.B.X-2 P. 89	May 12,1911	10164 (1)	See Note No.2
6.	C.R. McCullough	"	"		Apr. 28, 1911	D.B.X-2 P.501	May 8,1911	10183	
7.	J.L. Garrett	"	"		May 12, 1911	D.B.X-2 P. 87	May 13,1911	10184 (3)	
8.	C.R. McCullough	"	"		Apr. 22, 1911	D.B.X-2 P. "	May 8,1911	10185 (1)	
9.	T.F. Higgs	"	"		Dec. 3, 1913	D.B. B-3 P.80	Dec. 3,1913	10185 (2)	
10.	T.F. Higgs	"	"		Aug.29,1911	D.B.X-2 P.304	Aug.29,1911	10186 (1)	
11.	Higgs Heirs	"	Condemnation		Sep.29,1913	D.B. B-3 P.324	Jan. 8,1914	10186 (2)	Also conveys parcels #12 & 13.
12.	Conveyed with parcel #11 by condemnation #10186 (2)								
13.	Conveyed by condemnation #10186 (2) with parcel #11.								
14.	T.F. Higgs	L.&N.R.R. Co.	Deed		Jan.24,1925	D.B. O-3 P285	Feb. 13,1925	10185 (4)	

Notes:
#1 - Citizens paid for this tract
#2 - Borrow privileges from C.R. McCullough No.10183 (8) dated July 2,1913 - consideration paid $100.00

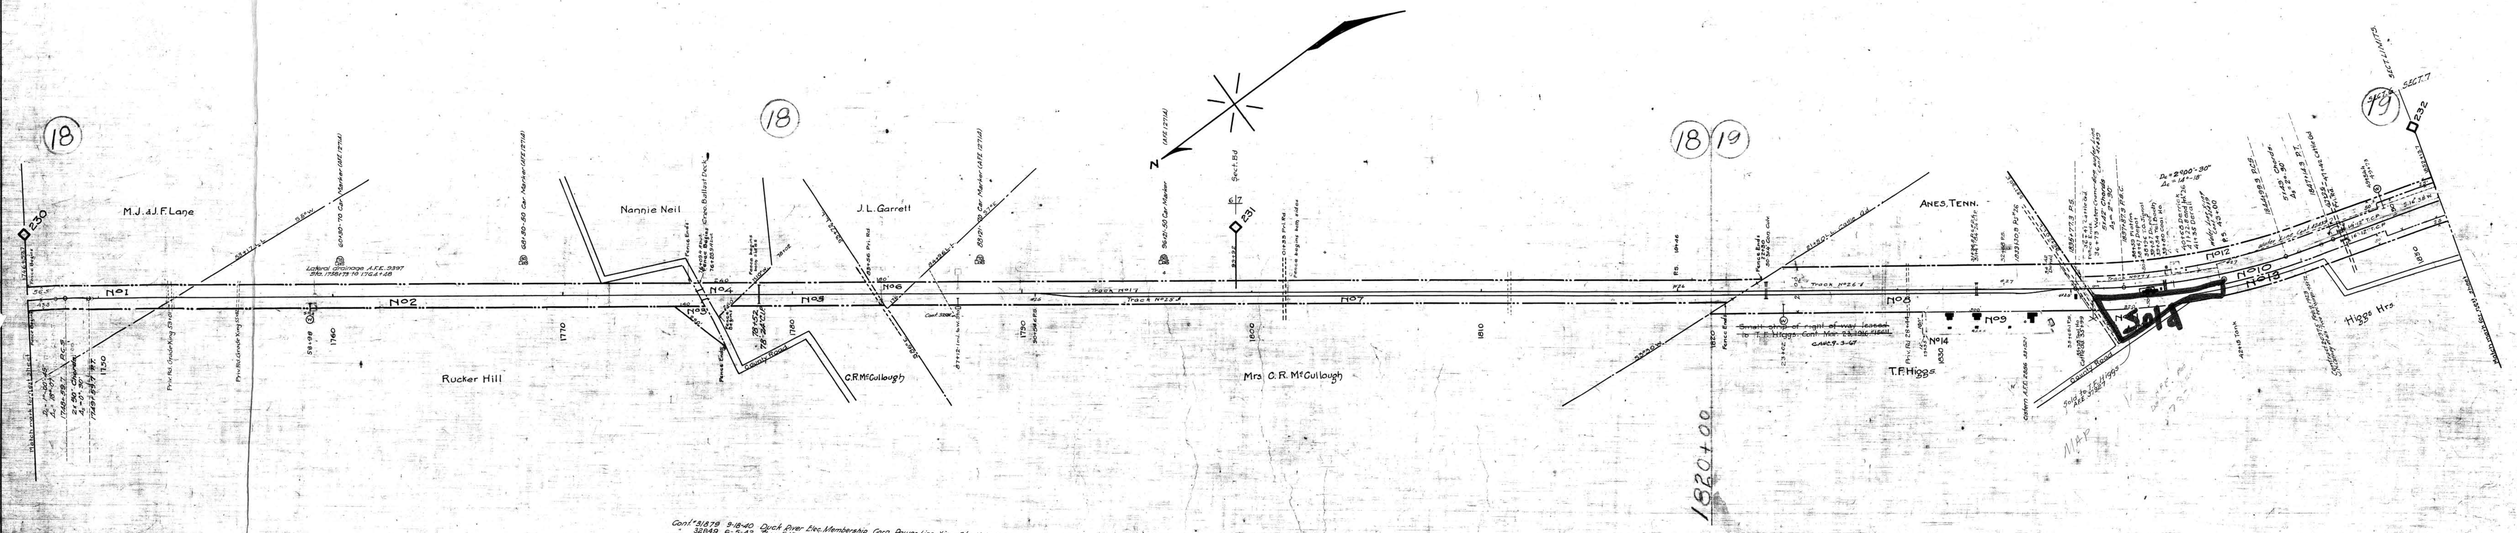

Cont. #31678 9-18-40 Duck River Elec. Membership Corp. Power Line Xing Sta. 18+29.67
" 32040 6-5-46 Thos. F. Higgs - 1" water line & 2" tel. conduit under R/W sta. 1836+06.
" 33965 2-14-40 Lease of pt. of pol. 12 adj. out of R/W @ Sta. 18+80 - @ East Rock Ck. (12' wide) - Cancelled see letter dated 2-20-46 G.A.M. to C.H.B.
" 34795 4-24-46 Tom Higgs Drainage of L.&N. Water Crane thru pipe under N.W. Xing into ditch into pond on Tom Higgs property
" 35231 11-11-46 H.L. Higgs Unlawfully put under "RAILS 36-40-45" Cancelled.
L.F.31676 " 37291 9-8-49 Duck River Electric Membership Corp. Wire x-ing at Sta. 1786+50
" 42223 10-18-56 Thomas F. Higgs - Water Line Xing Sta. 34+73 to 34+80

Stuck 1918 of 42 of Lewisburg Division from survey station 1746+53.7 to survey station 1852+13.7

Valuation Engineer

RIGHT OF WAY AND TRACK MAP
LOUISVILLE AND NASHVILLE R. R. CO.
LEWISBURG DIVISION

STATION 1746+53.7 TO STATION 1852+13.7

SCALE: 1 INCH = 200 FT. JUNE 30 1917.

OFFICE OF CHIEF ENGINEER, LOUISVILLE KY.

V.16
18

059-006

16-18

MARSHALL CO. TENN.