a Description of Change.
9 Inst. of Rain Length Markers V.2.16.
16 Inst. of Oil Tk. & add pl. of 26
39 Rem. Trk. 774
40 Inst. Rail Piling from Sta. 1854+13.7 to 1855+43.
42 Rem. Shelter at Colio.

Minor Job 183 2-26-33 Lowering Coal chute of pump House.

No.	Grantor	Grantee	Instrument	Date	Recorded	Book	Page	Remarks
1	Higgs Heirs	L.N. R.R.Co.	Condemnation	Aug. 25,1913	D.B.X-2	P.504	Jan. 8,1914	10176(1)
2	Higgs Heirs	"	"	Sep. 25,1913	D.B.X-2	P.506	Jan. 8,1914	10180(1) Also conveys parcel #12.
3	J.B.Harber	"	Deed	Apr. 28,1911	D.B.X-2	P. 82	May 16,1911	10187(1) See Note No.1
4	J.E.Harber	"	"	May 24,1911	D.B.X-2	P.236	Dec. 17,1913	10187(2)
5	D.L.Johnson	"	"	Apr. 27,1911	D.B.X-2	P. 69	May 6,1911	10161
6	T.H.Long	"	"	Apr. 29,1911	D.B.X-2	P.128	May 6,1911	10169
7	T.M.Gillespie	"	"	Apr. 29,1911	D.B.X-2	P.504	May 6,1911	10190
8	A.J. Bills	"	"	Apr. 22,1911	D.B.X-2	P.507	May 6,1911	10171
9	[illegible]	"	"	Apr. 26,1911	D.B.X-2	P. 3	May 6,1911	10192
6	Tom J. Cathey	"	"	Apr. 1,1911	D.B.X-2	P. 6	May 6,1911	10193 See Note No.2
	Mrs. Cathey	"	"	Apr. 8,1911	D.B.X-2	P. 13	May 6,1911	10194
	Robinson							

Converted with parcel #2 by condemnation #10165(2)

Notes: #1 - Citizens paid $100.00 of this consideration for this tract - For additional $200.00 grantor agrees to remove barn from the right of way - contract No.14650
#2 - For consideration of $100.00 grantor agrees to remove barn from right of way - Contract No.14651

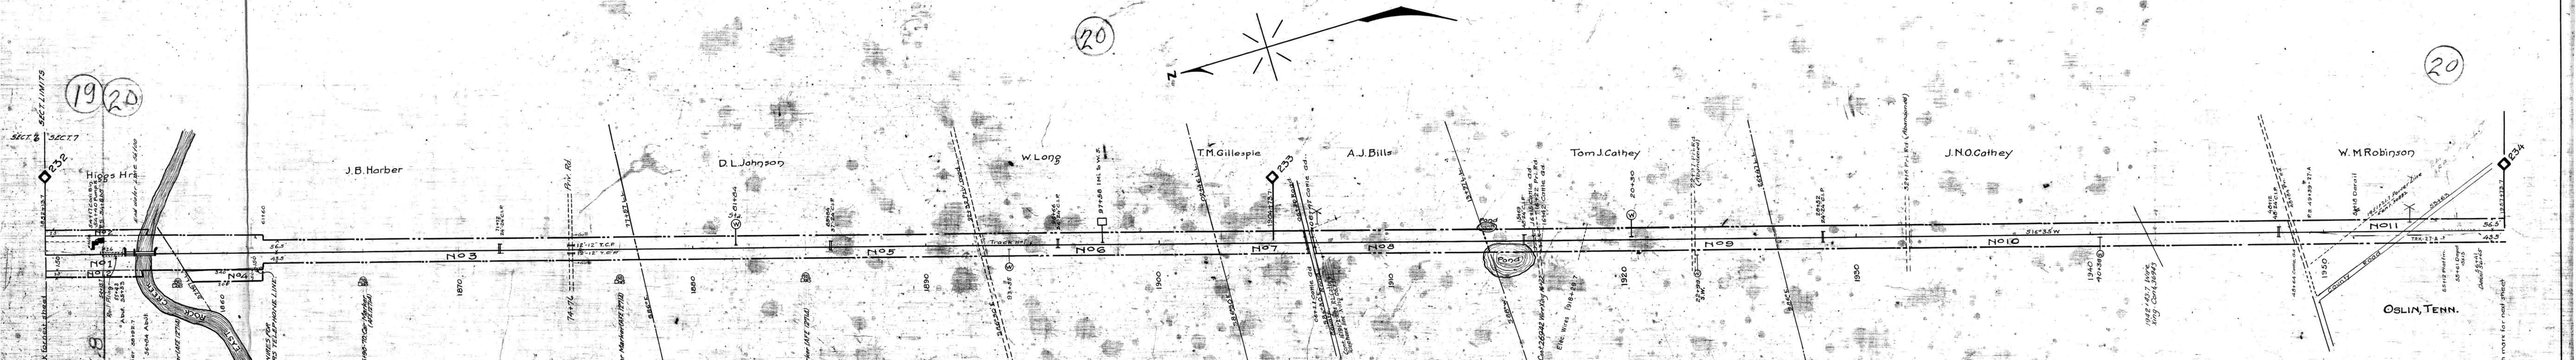

Cont. 11882 6-14-39 Power Line Sta. 1851+23.7 Duck River Elec. Memb. Corp.
Cont. 51879 3-15-40 Duck River Elec. Membership Corp. Power Line Wires Sta. 1809+10.7 & 1948+28.7
" 57248 6-8-41 " " " 1872+63.7
" 59989 9-10-42 Thos. R. Higgs Lessee of tm. of tol #2 88' left of ℄ @ 36+20 to ℄ East Rk. Crk. (12' wide) Conc.
F 31676 " 19985 11-16-48 Duck River Elec. Membership Corp. wires over at 1842+43.7
" 26942 7-10-51 Sou. Bell Tel. & Tel. Wire Xing Over Sta. 1844+22.7
31676 39461 11-6-51 Duck River Elec. Mem. Corp. Wires over at 1918+29.7

Sheet #19 of 42 of Lewisburg Division from survey station 1852+13.7 to survey station 1957+73.7

Valuation Engineer

RIGHT OF WAY AND TRACK MAP
LOUISVILLE AND NASHVILLE R. R. CO.
LEWISBURG DIVISION

STATION 1852+13.7 TO STATION 1957+73.7

SCALE: 1 INCH = 200 FT. JUNE 30 1917.

OFFICE OF CHIEF ENGINEER LOUISVILLE, KY.

V.16 19

059-007

Marshall Co. Tenn.

16-19