A.F.E. No	Date Compl.	Desc. of Change
12114	12-20-29	Inst. of Twin Length Markers V.3. 16.
19252	10-4-33	Rel. So. Wire On trk. #29 (1867)
29842	12-12-43	" 3396' of trk. # 28 and Rel. trk. #29 373' Long
20729	3-11-43	" trk 28

No.	Grantor	Grantee	Instrument	Date	Record	Cust. No.	Remarks
1	W.M.Robinson	L.&N.R.R.Co.	Deed	May 8,1911	D.B.W-2 P.83	May 8,1911 10136	
2	S.N.Liggett	"	"	Apr.29,1911	D.B.R-2 P.92	Apr 29,1911 10137	
3	S.N.Liggett	"	"	May 1,1911	D.B.R-2 P.93	May 8,1911 10138	
4	F.L.Patterson et al	"	"	May 23,1911	D.B.A-2 P.159	Jul.15,1911 10137(1)	1/6 interest
5	J.L.Mathoney	"	"	Mar. 1,1913	D.B.A-3 P. 58	Mar. 5,1913 10137(2)	
6	W.F.P.Derryberry	"	"	Apr.29,1911	D.B.P-2 P. 1	May 8,1911 10139(1)	Also conveys parcel 210.
7	W.F.P.Derryberry	"	"	Dec.14,1911	D.B.P-2 P.132	Dec.14,1911 10139(2)	See Note No.8
8	W.F.P.Derryberry	"	"	Nov.13,1913	D.B.B-3 P.63	May 5,1914 10139(3)	
9	J.L.Mayes	"	"	Apr.29,1911	D.B.S-2 P.540	May 1,1911 10137	
10	J.T.Lawrence	"	"	Apr.29,1911	D.B.M-2 P.537	May 8,1911 10200	

Conveyed with parcel 66 by deed #10136(1)

Notes:

(1) - R.R.Co. agrees to build passing tracks and depot on R/W bought from grantor - Grantor releases R.R.Co. from damages arising out of the construction of overhead bridge and changing lane to old Liggett Place - Contract No.14692(1) - For consideration of $662.50 grantor releases R.R.Co. from obligations assumed in Contract No.14692(1). Grantor surrenders Contract No.14692(2) - R.R.Co. agrees to construct siding and platform - Contract No.14692(3)

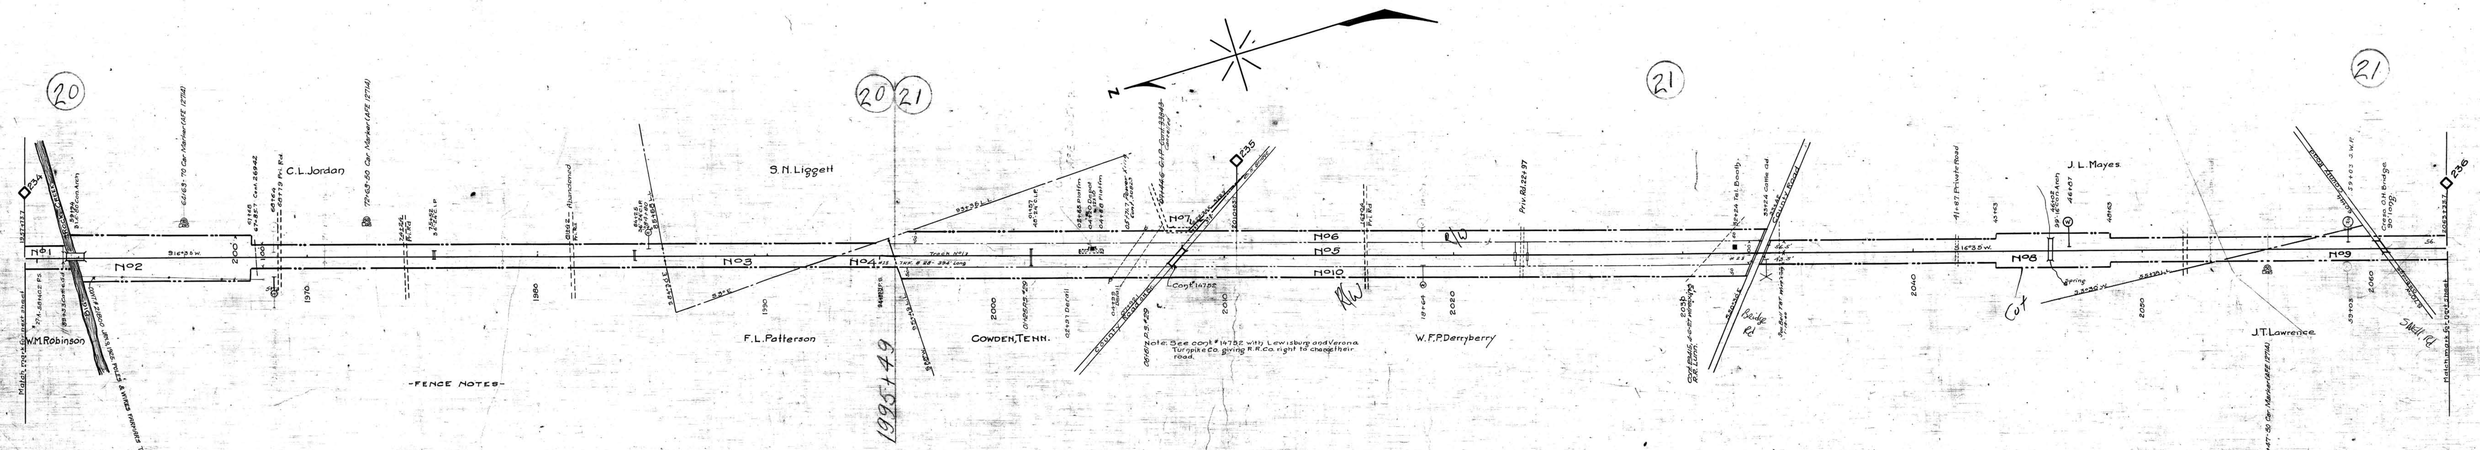

Cont. 21925 9-11-34 Farmers Line Tel. (S.E. Ward Sta.) Tel. Line Ring Under Sta. 2033+88.7 (Cancelled)
" 30823 5-24-38 Duck River Elec. Mem. Corp. Power Line Ring Sta. 0.5+75
~~33848 9-7-44 Town of Lewisburg 24" C.I.P. under RR. at 2003+84.8. Canc. 11-3-64~~
" 34019 5-10-45 Wires over of 2001+83.5
" 26942 7-12-37 Sou. Bell Tel. & Tel. Wire Ring Over Sta. 47+86.7

Sheet No 20 of 42 of Lewisburg Division from survey station 1957+73.7 to survey station 2063+33.7

Valuation Engineer

RIGHT OF WAY AND TRACK MAP
LOUISVILLE AND NASHVILLE R. R. CO.
LEWISBURG DIVISION
STATION 1957+73.7 TO STATION 2063+33.7

SCALE: 1 INCH = 200 FT. JUNE 30 1917.

OFFICE OF CHIEF ENGINEER, LOUISVILLE, KY.

V.16
20

059-008

20

4-2