A.F.E. No.	Date Comp.	Description of Change
100807	3-30-26	Subsurface drains installed between Sts. 2181+91.0 & 2185+51
12914	12-20-30	Inst. of Pain Length Markers 17.0 lb.
	4-10-37	Sold per ?

No.	Grantor	Grantee	Instrument	Date	Record		Cust. No.	Remarks
1	J.M.Ledbetter		Deed	May 2,1911	D.B.K-2	P.36	May 15,1911	10241	See Note No.1
2	Nellie A. Snell et al		"	May 2,1911	D.B.K-2	P.38	Jun. 3,1911	10210(1)	Life estate and 2/7 interest x
3	Mrs. Nelle Snell et al		Condemnation	Nov.19,1911	D.B.E-3	P.520	May 2,1914	10210(2)	5/7 interest
4	J.W. Allen et al		Deed	May 16,1911	D.B.K-2	P. 72	May 16,1911	10242	
5	J.W. Cowell		"	Apr.22,1911	D.B.K-2	P. 53	May 8,1911	10211	
6	M.G. McLean		"	Aug.29,1911	D.B.K-2	P.NOT	Oct.11,1911	10212(2)	See Note No.2
7	Lew. & Franklin Turnpike Co.		"	May 1,1911	D.B.K-2	P.475	May 8,1911	10213	
8	J.Walker Cowden		"	Nov.22,1913	D.B.N-3	P.633	May 21,1914	10216	
9	Lewisburg Foundry Co.								
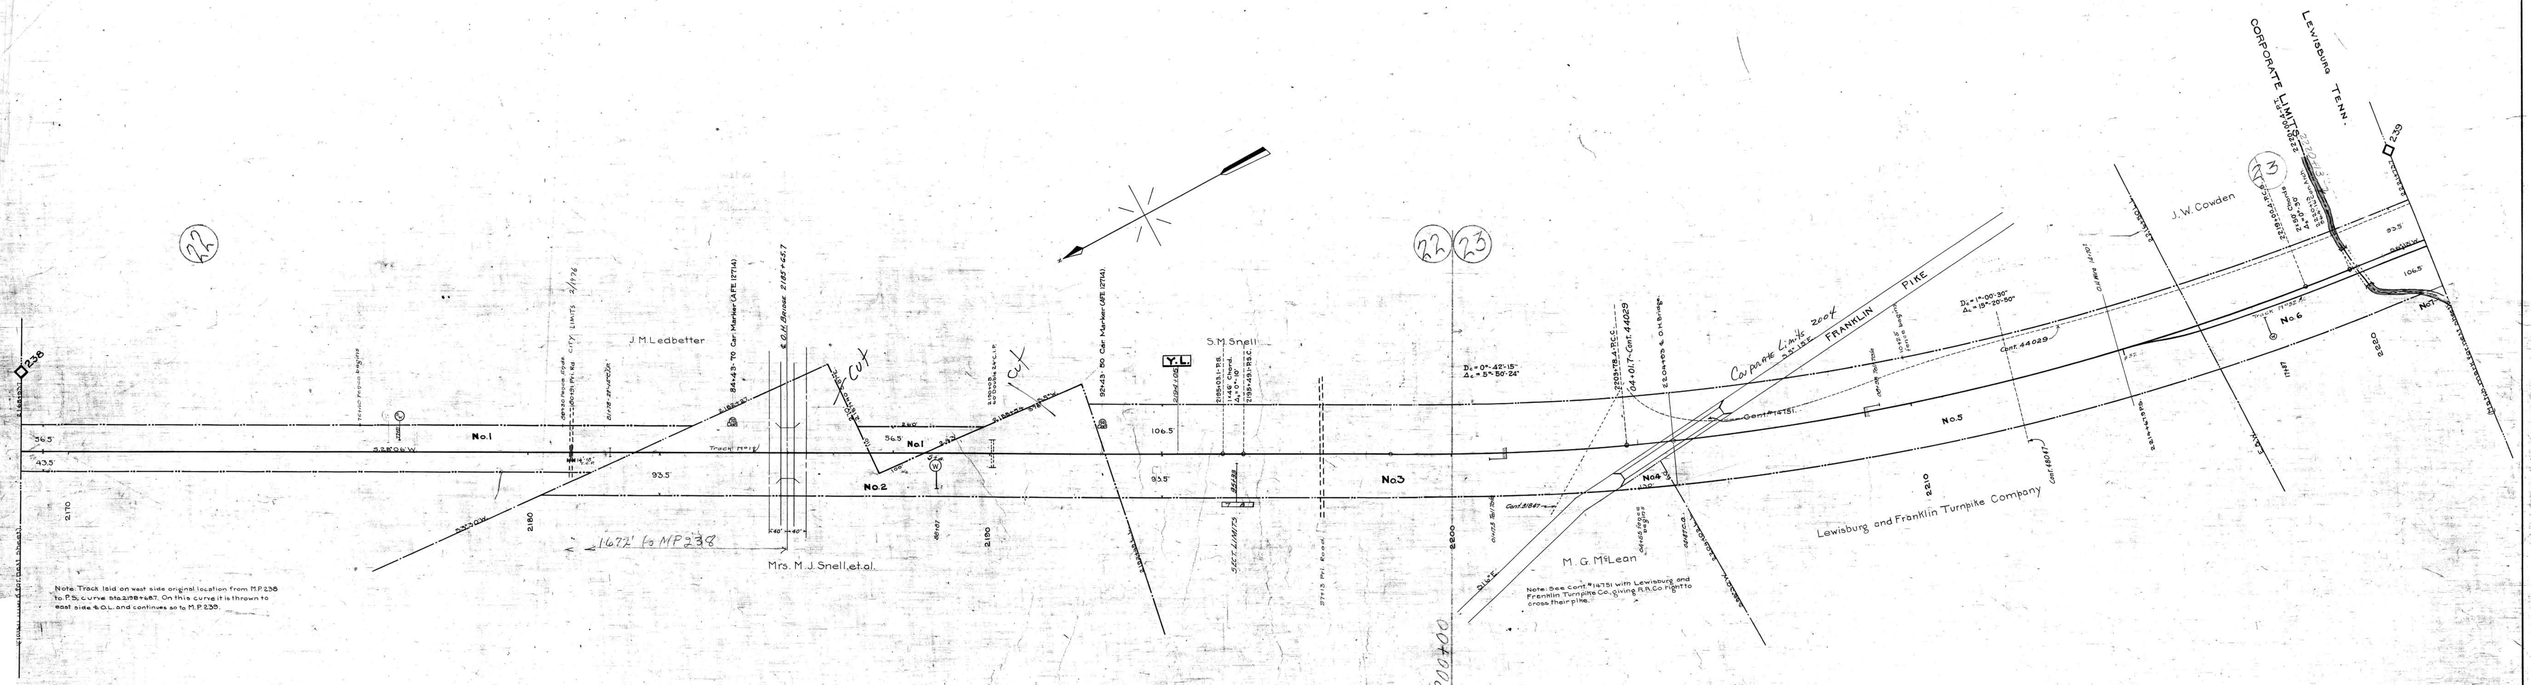
Noted:
1 - Grantee agrees to move barn at say $15.00 for destruction of pond - Cost to move barn $115.00 - Cust.No.14653
2 - This deed is a deed of correction of deed No.10216(1)