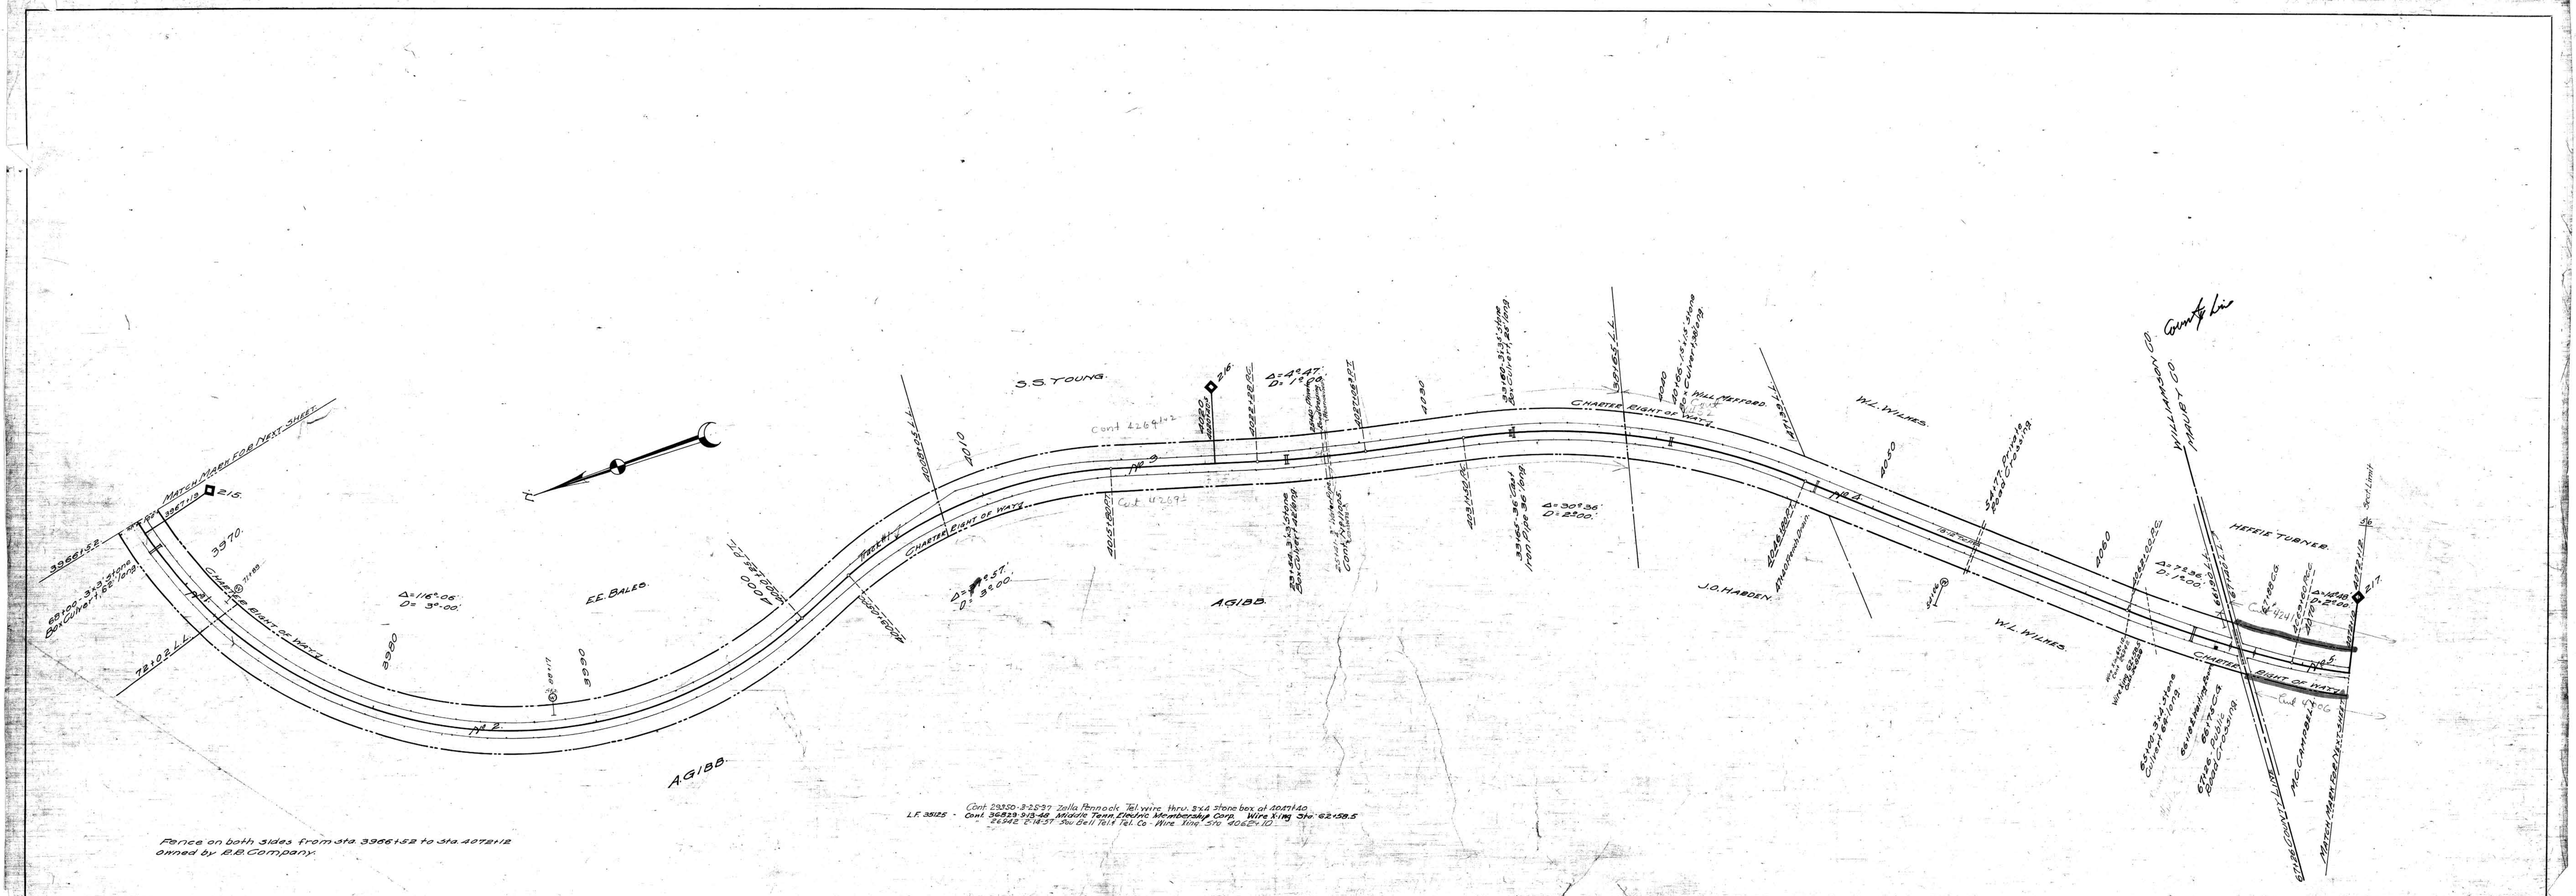

Fence on both sides from Sta. 3966+52 to Sta. 4072+12 owned by R.R. Company.

SHEET NO. 14 OF 32 OF NASHVILLE AND DECATUR DIVISION FROM SURVEY STATION 3966+52 TO SURVEY STATION 4072+12

VALUATION ENGINEER.

RIGHT OF WAY AND TRACK MAP
NASHVILLE AND DECATUR R. R. CO.
OPERATED BY
LOUISVILLE AND NASHVILLE R. R. CO.
STATION 3966+52 TO STATION 4072+12

SCALE-1 INCH=200 FT. JUNE 30, 1917.

OFFICE OF CHIEF ENGINEER
LOUISVILLE, KY.

060-001

V.14.
1/14.

WILLIAMSON COUNTY, TENN.

MAURY CO., TENN.

14