NOTE: Job 141 2-15-32 Stg. 67163 priv. Xing and 18" T.C.P. Removed.

A.F.E. No.	Date Completed	Description of Charge.
7958	8-10-23	Retirement of sec. no. and part of parcel No 2
2187	8-17-23	Const. of stock pens at Ashwood.
34230	7-14-39	Ret. Dep. prop.
MA 305	7-15-44	Inst. Y.L. Bd. of 278+535
32220	6-29-49	Relaying Track Plant
41424	5-6-53	Tie 1/2 Jul. 10.24 feet

No.	Grantor	Grantee	Instrument	Date	Recorded		Cust. No.	Remarks
1	Mo. Pac. R.R. covering - Charter width of right of way claimed	L.& N.R.R.Co.	Deed	Sep.19.1904	D.B.105	P.585	Oct.13.1904	5899
2	C.J.Davis		"	Sep.12.1907	D.B.115	P.229	Oct.22.1907	7176
3	C.J.Davis							

Sold RR To Tenn. Sou. RR. 1/26/39

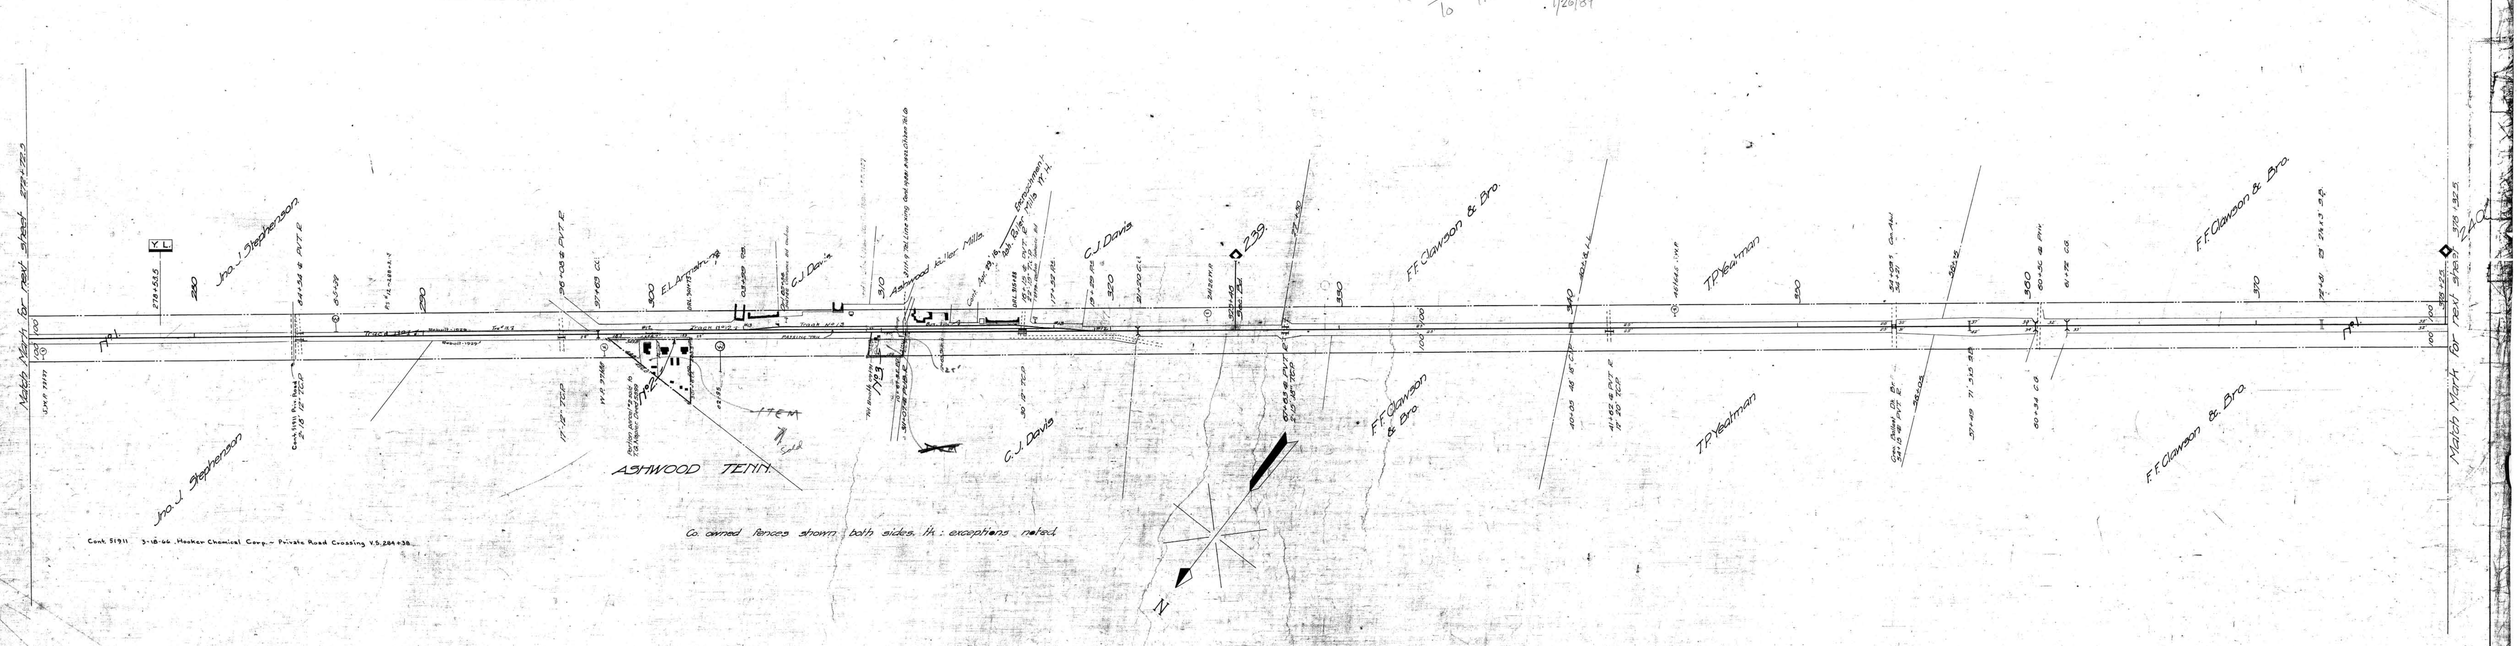

Cont. 51911 3-18-66 Hooker Chemical Corp. - Private Road Crossing V.S. 284+38

MAURY CO. TENN.

RIGHT OF WAY AND TRACK MAP
LOUISVILLE AND NASHVILLE R. R. CO.
NASHVILLE, FLORENCE AND SHEFFIELD DIVISION
STATION 272+72.5 TO STATION 378+32.5
SCALE: 1 INCH = 200 FT. JUNE 30 1917.

SHEET NO. 4 OF 48 OF NASHVILLE FLORENCE AND SHEFFIELD DIVISION
FROM SURVEY STATION 272+72.5 TO SURVEY STATION 378+32.5

OFFICE OF CHIEF ENGINEER
LOUISVILLE, KY.

VALUATION ENGINEER

060-026

V.B. 4

194