A.F.E. No.	Date Compl.	Desc. of Change
(24737)	6-28-18	Entire Par. No. 5, 7, 8, 9, 10.
3	5-21-21	
614	1-25-27	Const. of Add'l room & ext. to side porch, See Rec. No.
12462	4-12-29	Removal of Tk. 17A1 Orig. to 17L converted to 17A1 under A.F.E. 6288, comp. 4-26-29.
24737	6-26-39	88.16 17A1 of 89+77 - 90+7. Tk. 17A1 Removed.
		Sold par. 2.

Grantor	Grantee	Instrument	Date	Record	Cont. No.	Remarks
J. Geo. Bowman et al	Louisville & Nashville	Deed	Jul. 1910	D.B.122 P.347	Sec. 5, 1910	5313	
J.H. Barron	N.F.& S.R.R.Co.	"	Jun.20,1925	" 84 " 1	Jun.27,1925	295	
Kirby Pine Co.	"	Contract	Oct.15,1925	" 85 " 99	Jun.27,1931	5407(1)	Reverts
Chas.S.O.L.& M.Co.	"	"	Jan. 6,1926	" 85 " 102	Feb.13,1926	5427(2)	"
J.H.Carpenter, et al	"	"	Jan.15,1927	" 88 " 46	Jan.13,1927	5601(2)	"
"	"	Deed	Jan.14,1928	" 88 " 90	Jan.27,1928	5621(3)	"
International Phosp.Co.	"	Contract	Jun.20,1928	" 88 " 99	Jan.24,1931	5601(1)	"
"	"	"	Jun.20,1928	" 88 " 118	Jan.24,1931	5601(2)	"
Independent Phosp.Co.	"	"	Sep.1,1928	" 88 " 118	Jan.24,1931	5511	"

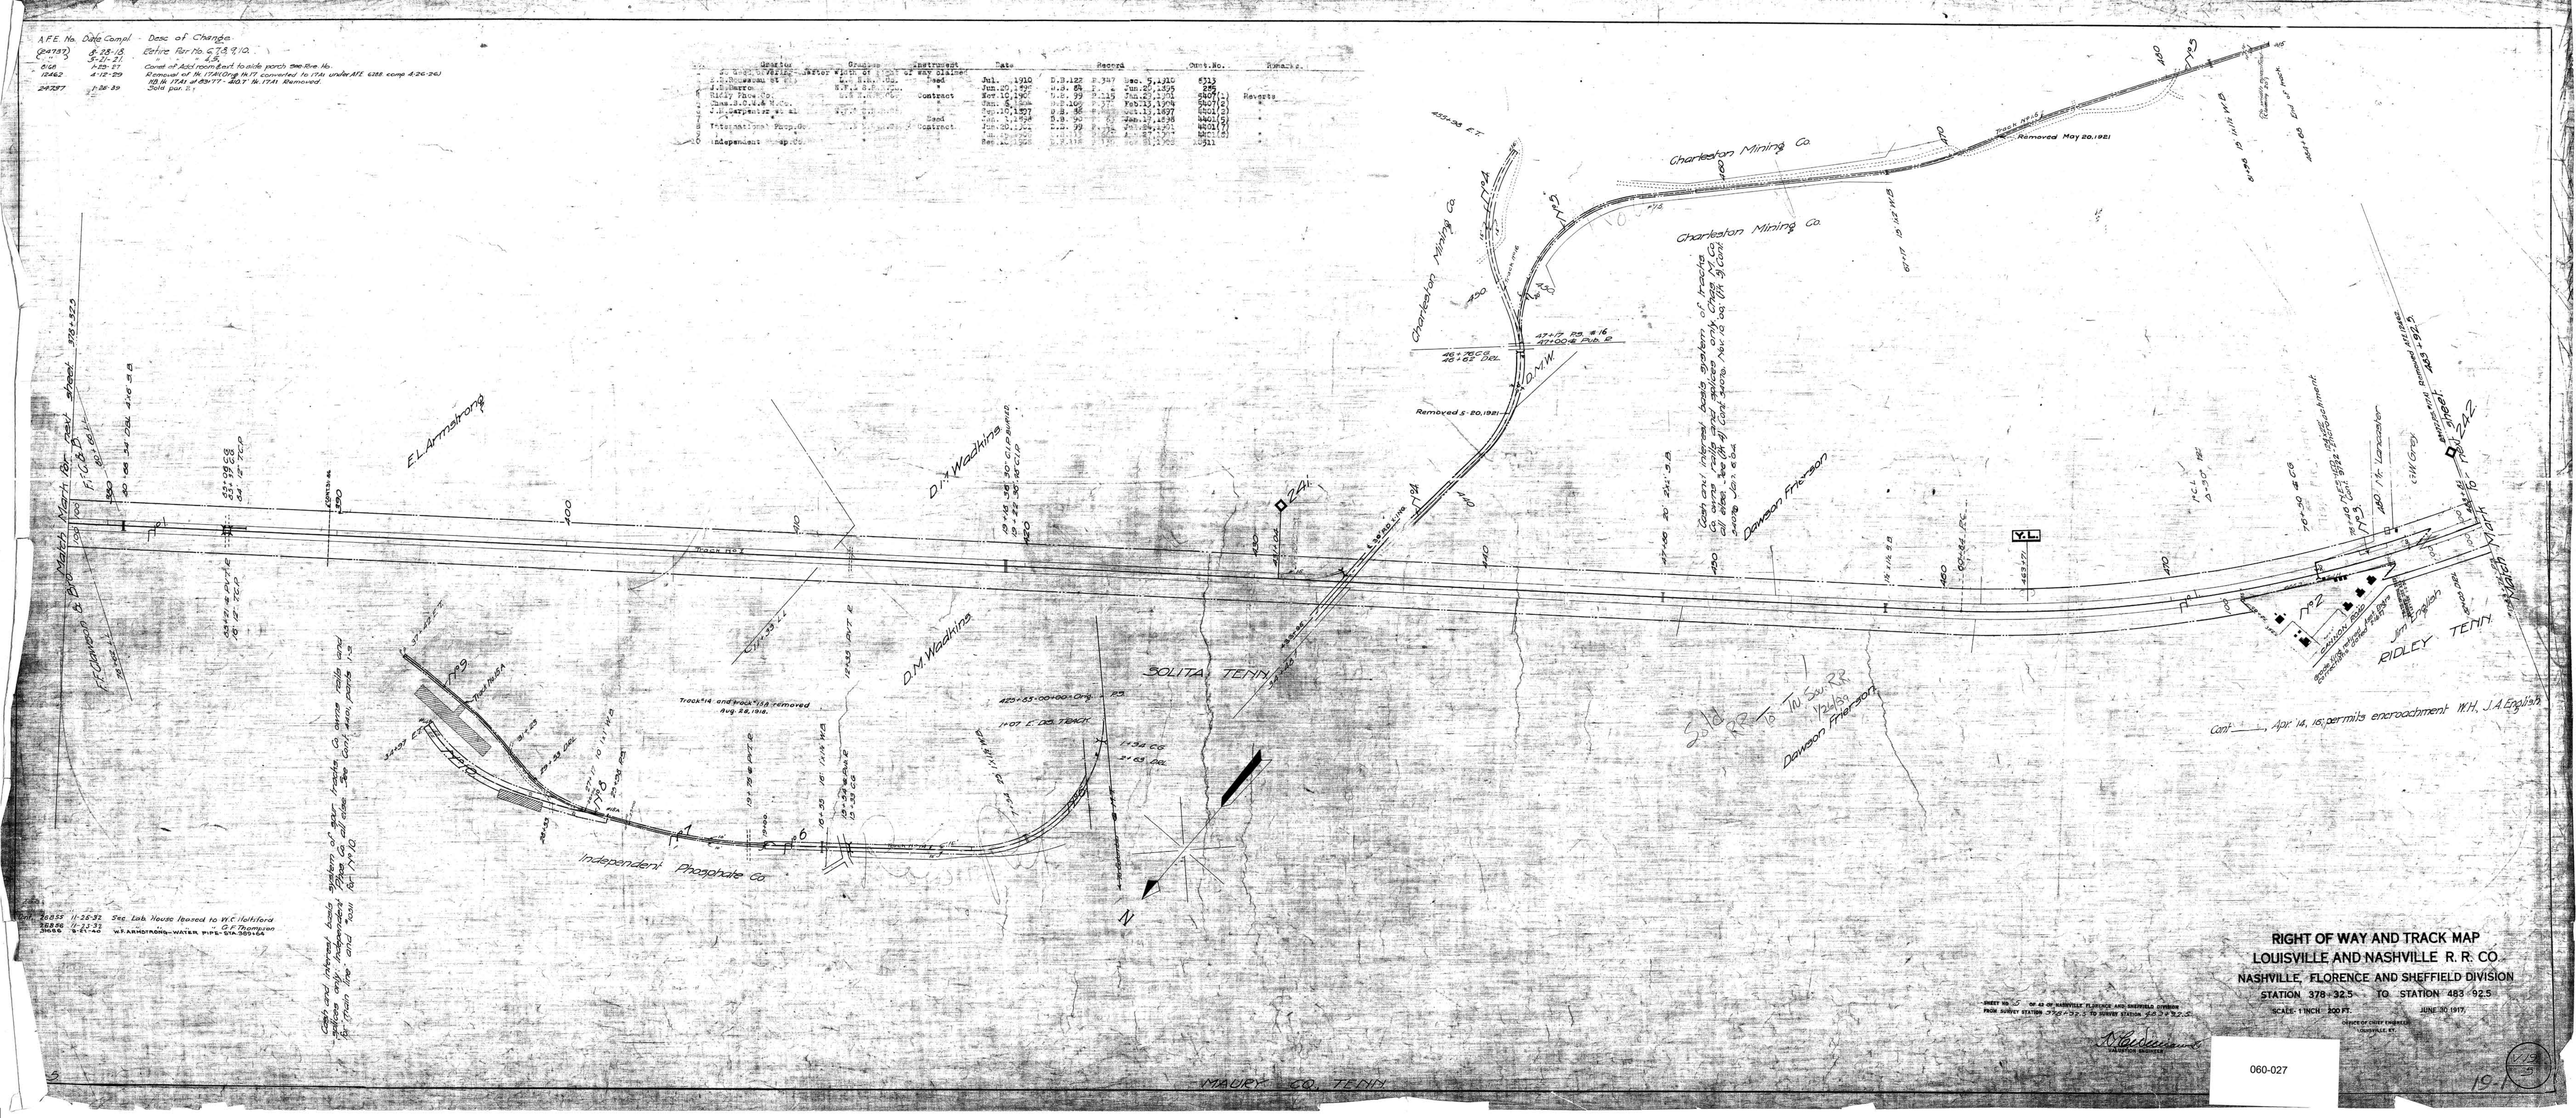

Cont. 28855 11-28-32 Sec. Lab. House leased to W.C. Hatfield
28856 11-22-32 " " O.F. Thompson
28486 5-21-40 W.P. ARMSTRONG—WATER PIPE—STA. 350+66

Cons. and interval bals. system of pipe, Charles Co. water bills and Phosp. Co. all other. See Cont. Comp. Book 1-2 for Tracks 1A and 1A1 Rem. N.V.D.

RIGHT OF WAY AND TRACK MAP
LOUISVILLE AND NASHVILLE R. R. CO.
NASHVILLE, FLORENCE AND SHEFFIELD DIVISION
STATION 378+32.5 TO STATION 483+92.5

SHEET NO. 5 OF 42 OF NASHVILLE, FLORENCE AND SHEFFIELD DIVISION
FROM SURVEY STATION 338+32.5 TO SURVEY STATION 483+92.5

SCALE: 1 INCH = 100 FT. JUNE 30, 1917.

OFFICE OF CHIEF ENGINEER
CINCINNATI, O.

060-027

19.1