A.F.E. NO.	Date Completed	Description of Change
9114	4-30-27	Installation of C.I & V.C. pipes at Sta. 558+22.5 & 558+38.5
9894	10-27-27	Removal of part of Trk. #23.
12227	3-24-29	Removal of part of trk. #23.
12228	3-24-29	Removal of part of trk. #23.
12361	4-4-29	Repair and Lease of part of trk. #23 for Mt. Pleasant Ice Co.
13359	12-11-29	Trk. #53 removed. R.B. in trk. #52 at Sta. 563 Long.
		465' on end of Trk. #52 Removed.
		265' of trk. #52 shifted to long. location of trk. #53.
13264	4-23-19	Inst. of 48" C.P. under trk. 26.30' Conc. F.E. Side, 134.30' Conc. F.W. Side.
1339	4-11-26	Rem. of 36.5' of trk. #46.
5294	12-5-24	Inst. of Mig Weg. sta. 549+04 & Bat. Wells of Sta. 558+38, 564+14, 571+47.
5796	9-3-21	Const. of 37'9 x 15'4" Bin.
2690	10-17-33	Inst. of 1318.34' water line to yard office & Sect. house.
17383	3-3-34	Trk. #46A Removed 18'. & 127' Remained in place.
17653	8-31-34	Trk. #46A Removed 127'.
18133	10-17-35	Trk. #46A Reconstructed H.B.-CP 127', C.P. End 115'
19476	12-19-41	Trk. #52 Removed. also per 19.
28686	12-19-41	Ret Trks. #53 & 53A.
28974	2-21-43	Ret trk. #45.
30590	1-43	Ret. trk. #46-A.
29442	2-2-44	Const. of trk. #27-A (1614')
31355	5-24-44	66' Ext. to trk. #68 (53.5') shifted to 347+76.
32140	6-29-51	Const. 376' Spur trk. #145 for Sou. Ind. Co. R. 1ft. of Sta. 563+95.5.
33032	2-27-45	Const. of trk. #46.
33135	6-6-46	230' of trk. #46 retired.
35338	7-2-46	Trk. #145 Ext. 66' pres. length 448.5'.
33706	10-31-45	Const new washroom facilities for Engine Crews.
35180	5-23-46	Const. of Conc. Engine Pit on Trk. #27 at Sta. 552+70.
34241	1-18-48	Provide GARAGE for Mech. Dept. TRUCK.
33339	7-8-46	Install Coaling Sta. & Chute Conveyor with Track Changes; Const. Trks. #153 & #154
33700	6-21-48	Rebuild Br. #10.
37700	6-21-48	Rel. Stock Pens
41068	3-26-51	Trk. #65 Extended 82.5' End Sta. 70+25.5
40576	5-21-51	Const. Hoover Trk. #46-A.
40014	6-29-51	Const. 480 Gallon on end of wash room sta. 72+14
40016	6-29-51	Const. Diesel refueling facilities sta. 72+14", Ext. Trk. #133-33'
41825	1-30-52	Ret. 120 Foot Turn Table.
41973	6-26-52	Bridge 10-B Sta. 65+86 replaced with 32"-36" conc. pipe
46828	11-30-55	Rearrange Trks. #29 & #68
47393	3-16-56	Retire truck # 46.
33339	-48	Rebuild Br. #10.
52194	2-29-60	Ret. 14'x16' COAL HOUSE.

L.F. 22361 CONT. 40323 VA. CAROLINA CHEM. CORP. - 6" Water main under Trk. #54+53.5, Trk. #50 & 7+38, Trk. #50 & 5+68
~~36654 33603 Industrial Products Co. 6-26-56 - 2" Pipeline under Sta. 6+08.5 & water line under 46 & 46 Conc. 2-16-62~~
" 49382 " 47696 First Utility Dist. of Maury Co. - 2-2" Gas line crossing at 54+82 & 57+50

No.	Grantor	Grantee	Instrument	Date	Record		Cust No.	Remarks
1	Sabra T. Lawrence	T.O.A. R.R. Co.	Deed	Feb. 7, 1861	D.B. "N"	P. 475	1113) M&D	
2	Mumford Smith	N.F.& S. R.R. Co.	"	Aug 23, 1898	D.B. 90	P. 316	Sept. 6, 1898	293
3	"	"	"	May 22, 1899	D.B. 93	P. 145	May 25, 1899	303
4	Ned Long	"	"	Aug 23, 1898	D.B. 90	P. 519	Sept. 6, 1898	294
5	"	"	"	May 22, 1899	D.B. 93	P. 149	May 25, 1899	301
6	Columbian Phosphate Co.	"	"	Jun. 15, 1897	D.B. 88	P. 244	Jul. 10, 1897	289(3)
7	" " " Co. et als	"	"	Jun. 22, 1899	D.B. 94	P. 7	Aug. 11, 1899	297
8	" " "	"	"	Jun. 15, 1897	D.B. 88	P. 242	Jul. 10, 1897	289(1)
9	Webster Locks Milling Co.	L.& N.R.R. Co.	Contract	May 24, 1905	D.B. 108	P. 134	Jul. 3, 1905	8168(1)
10	Mt. Pleasant Lumber Co.	" "	"	Jun. 16, 1909	D.B. 118	P. 410	Aug. 12, 1909	8158(2)
11	Geo. W. Killebrew et als.	H.F. & S. R.R. Co.	Deed	Nov. , 1899	D.B. 95	P. 242	Dec. 16, 1899	305
12	Bethel Howard	" "	"	Jun. 17, 1897	D.B. 88	P. 246	Jul. 10, 1897	289(2)
13	J. M. Hunter	L. & N.R.R. Co.	"	Jun. 3, 1903	D.B. 105	P. 104	Jul. 28, 1903	7617
14	Tenn.-Ala. Lumber Co.	" "	Contract	Feb. 23, 1910	D.B. 122	P. 134	Apr. 20, 1910	11385(1)
15	" "	" "	"	Oct. 25, 1912	D.B. 131	P. 492	Sept. 6, 1913	11385(2)
16	Conveyed by Deed No. 297 with Parcels Nos. 7, 24 & 28.							
17	No deed covering - Claimed by Adverse Possession - No R/W outline shown.							
18	Blue Grass Phosphate Co.	N.F. & S. R.R. Co.	Deed	Jan. 30, 1897	D.B. 87	P. 73	Mar. 9, 1900	4244(2) " "
19	Ruhm Phos. Min. Co.	L. & N. R.R. Co.	Contract	Jan. 30, 1911	D.B. 124	P. 285	Oct. 27, 1911	4677(4) " " Trk. Rem. Cont. Cancelled
20	Jno. H. Carpenter	N.F. & S. R.R. Co.	"	Aug. 31, 1898	D.B. 90	P. 616	Oct. 21, 1898	4677(2) " "
21	Jno. Ruhm, Jr.	L. & N. R.R. Co.	"	Jul. 14, 1906	D.B. 108	P. 345	Sept. 4, 1906	4677(3) " "
22	"	" "	"	Apr. 20, 1907	D.B. 115	P. 103	Jun. 24, 1907	4677(6) Permanent R/W.
23	Thos. P. Nowlin	N.F. & S. R.R. Co.	Deed	May 2, 1898	D.B. 131	P. 121	Mar. 1, 1913	291
24	Conveyed by Deed No. 297 with Parcels Nos. 7, 16 and 28.							
25	Mt. Pleasant Fert. Co.	L. & N. R.R. Co.	Deed	Sept. 1, 1910	D.B. 122	P. 344	Dec. 21, 1910	6999(2) R/W reverts.
26	" "	" "	"	Jan. 29, 1912	D.B. 124	P. 627	Mar. 26, 1912	6999(3)
27	Conveyed by Deed No. 6999(3) with Parcel No. 26.							
28	" " No. 297	" "	Nos. 7, 16 and 24.					
p19	L.F.N.E.R.Co.	Maury Co. Town	Easement	Dec. 21, 1960	D.B. 379	p. 96	Jan. 16, 1961	14851 For Highway

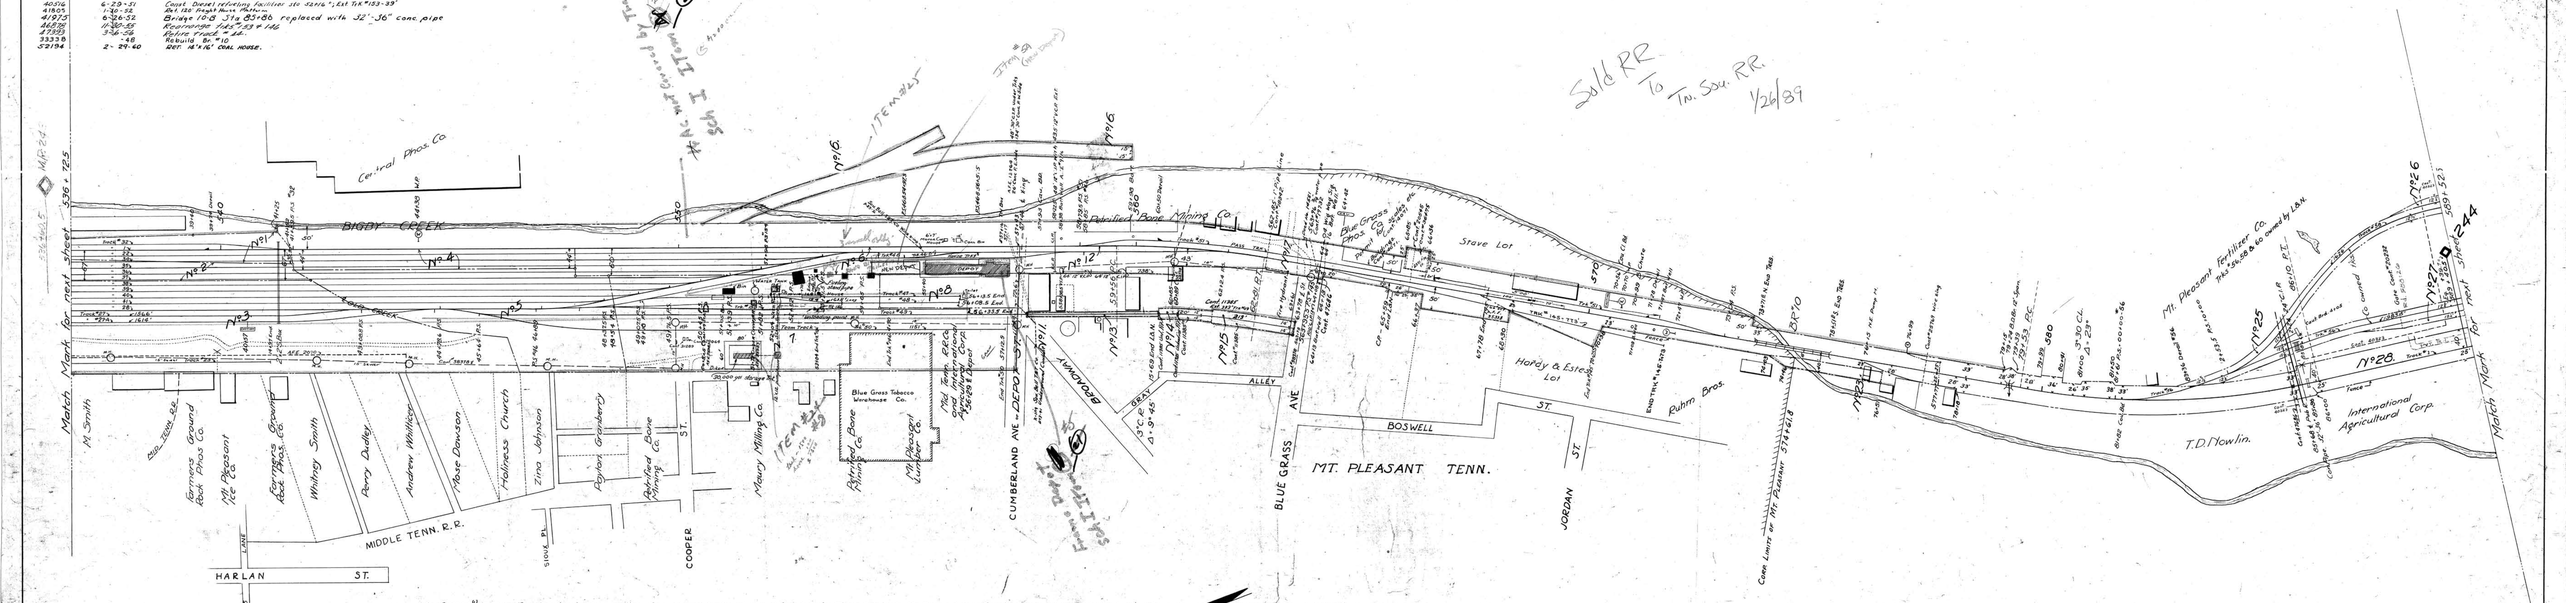

Cont. #11385 b) 2-23-10 Tenn & Ala. Lumber Co. 120' Trk. Trans. 4-4-19 To Sowell-Smith Lumber Co., Trans. 8-10-26 To Mt. Pleasant Lum. Co. - Memo 11-21-49 Const. two Unloading Pits under Trk. #50 & 7+38 (Cancelled)
" 11385 b) 2-23-10 Tenn & Ala. Lumber Co. 210' Trk. #49 - Trans. to Mt. Pleasant Lum. Co. 4-29-19 - Memo 11-21-49 Const. of two Unloading Pits under Trk. #48 & 7+38 & 5+68 (Cancelled)
" 13594 2-8-13 Farmers Ground Rock Phos. Co. Permit for Encr. of warehouse platform, engine house & coal house.
" 14071 7-19-14 A.R. Tawsett & A.L. Hutchinson Permit for Coal yard & Tok. scales. 12-18-46 Lease of 2 car lengths S of Bluegrass Ave ~~and two length N of Bluegrass Ave on Trk. 51~~ Memo. 1-25-51 Lease only the 2 car lengths of trk.
" 18342 15-12-20 Richard Colman et al. Permit for 1" water Line Crossing Trks. at Sta. 562+85
" 19732 5-27-22 R.L. England 4" pipe line crossing Trks. at Sta. 563+36.
" 20232 12-19-22 Va. Carolina Chemical Co. Permit for gate at Sta. 588+27.
" 20348 6-22-23 Mt. Pleasant Elect. Co. Permit for 6 wires crossing Trks.
" 25749 12-5-30 Tenn. Elect. Power Co. Permit to cross trks. with power line.
" 29423 6-24-3 Bluegrass Tobacco Warehouse Co. - Lease of 50' 8" x 80' Conc. 8-5-63
" 29064 3-22-34 R. N. Hunter - 8'x10' garage on W. side of R/W.
" 31289 5-14-40 F.A. Shaw - 16' 8'x10' garage on W. side of R/W.
" 33493 5-22-46 Southern Industrial Co. Const. of trk. #145 R.S. 563+95.5, Est. 66' ; Ext. 99' To 447.5 11-17-47; Trans. To Industrial Products Corp. 4-20-51; Memo 7-10-53 Industrial Products Corp. Inc.
" 34123 6-14-46 George E. Sloan. Loading ramp from Sta. 61+64 to 61+82. Trans. to C. Hall. Memo 8-4-47 Cancelled
" 847 6-22-11 Bluegrass Phos. Co. Columbian Phos. Co. & Pelfried Bone Mining Co. Const. of Tk. #44. (Canc.)
10-8-46 Use set for Bluegrass Phos. Co.
" 33603 9-18-46 Southern Industrial Co. Steam and water line under at 6+98. Lease of Tk. #51 & 56+64 & 56+71 & 71+56 & Conc.
36504 1-29-47 Industrial Products Corp. Transfer to Southern Industrial Co. Lease on 8-16-46 assumed. Memo 7-10-53 Trans. to Industrial Products Corp. Canc.
36506 1-29-47 Industrial Products Corp. 5-22-48.
41153 36915 5-20-48 Johnson & Co. Lease of Land 51' x 46.5' - 2371.5 Sq. Ft. at Sta. 565+85. To 566+36 (Cancelled)
6018 11385 2-15-50 Mt. Pleasant Lumber and Coal Co. Maintenance and Ownership 333' ext. to trk. #49 Sta. 566+13 to 569+46
36884 13603 4-20-51 Industrial Products Co. Conveyor Pipes Sta. 66+95 Trk. #145 ; Memo 7-10-53 Trans. To Industrial Prod. Corp.
8514 38376 7-11-51 City of Mt. Pleasant, Tenn. 6" Cast Iron Sewer Pipe Under Sta. 60+89
38884 13603 2-5-53 Industrial Products Co. 4" Steam line under at 61+64 ; Memo 7-10-53 Trans. To Industrial Products Corp. Canc.

STATION MAP
LOUISVILLE AND NASHVILLE R. R. CO.
NASHVILLE, FLORENCE AND SHEFFIELD DIVISION
STATION 536+72.5 TO STATION 589+52.5
SCALE 1 INCH 100 FT. JUNE 30, 1917.
OFFICE OF CHIEF ENGINEER
LOUISVILLE, KY.
REVISED AND RETRACED DEC. 2, 1946

SHEET NO. 56B OF 42 OF NASHVILLE FLORENCE AND SHEFFIELD DIVISION FROM SURVEY STATION 536+72.5 TO SURVEY STATION 589+52.5

VALUATION ENGINEER

060-030

V19 56b

19-1