AFE	Date Compd	Description of change
8275	1-21-27	Trk # 35 Removed
18143	8-28-34	290½ of trk #36 Removed & pt. par. 7 (4600)
20961	9-10-36	Trk 33 Rem.
21598	-37	289' ext. to trk #36
22265	37	Const. of trk 33A
38864	11-15-49	Ret 278' of trk #36

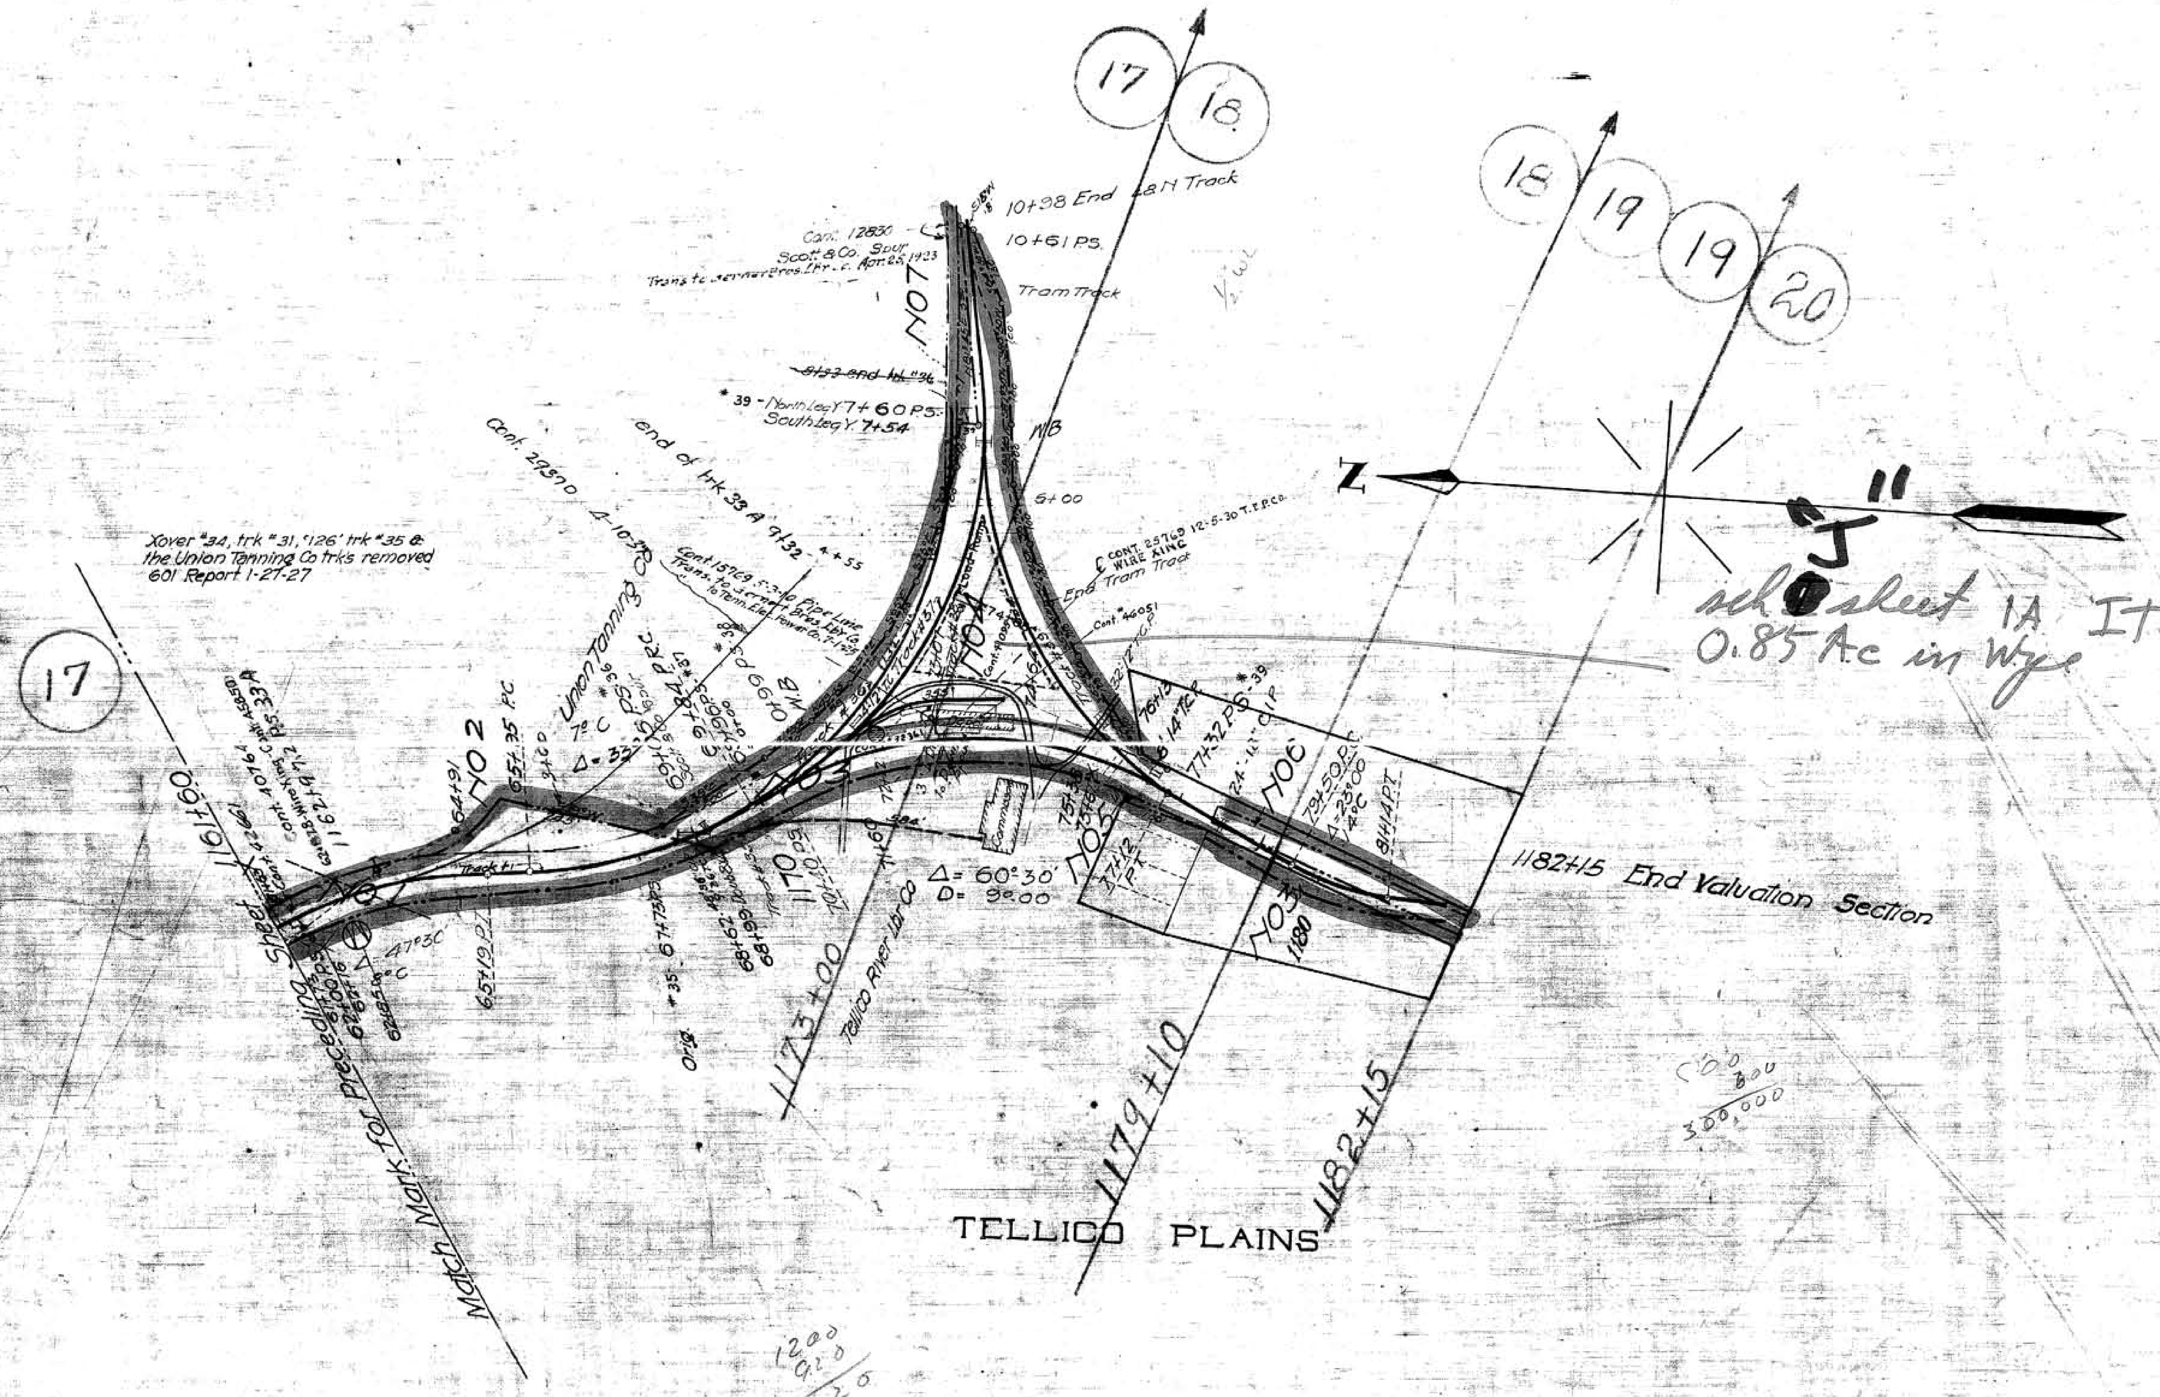

Cont. 12830 11-18-36 form Old 600) Bond-Woolf & Co. Ext. of trk 36 (Cancelled)
" 29340 4-16-37 Users with Conasauga River Lumber Co. 7-11-50, Canc. 6-27-57 (Canc. 6-27-57)
32361 7-3-41 Board of Pub. Utilities wire over trks. 36 & 37 at Sta. 3+70 + Trk #1 at 1173+06
L.F. 41857 " 39604 12-19-51 Veech-May-Wilson Inc. Loading Ramp at Sta. 1174+68 & Lease of 88' of Trk. # 37 between Sta. 1174+24 & 1175+12 (Cancelled)
" 35217 " 32361 12-19-51 Board of Pub. Utilities Wire over Trk # 38 & Pole & Anchor at Sta. 4+55 Via Trk # 37 (Cancelled)
" " " 40764 7-9-51 " " " " Wire X-ing over Sta. 1161+51.2
" 43164 " 41095 2-11-54 Sou. Extract Co. Lease of 0.7± Ac. of par. 4 Canc 1-10-64
" 43484 " 42661 2-6-56 Tellico Telephone Co. Wire X-ing over Sta. 61+94.8
" 31335 " 29370 6-27-57 Rome Kraft Co. Spur Track No. 33-A, 932 ft Lg. P.S. sta. 62+97 ± - Trans 12-1-61 Hiwassee Land Co.
" 45850 10-28-59 Athens Util. Board Wire Xing at Sta 1162+87.8
46051 12-20-61 Monroe Producers Inc. - Lease of 2448 sq. ft. in Depot Canc 5-16-67

Sheet No 12 of 13 of Knoxville Division Athens and Tellico Branch from survey station 1161+60 to survey station 1182+15

Valuation Engineer

RIGHT OF WAY AND TRACK MAP
LOUISVILLE & NASHVILLE R R CO
KNOXVILLE DIVISION
ATHENS AND TELLICO BRANCH

STATION 1161 + 60 TO STATION 1182 + 15

SCALE 1 INCH 200 FT JUNE 30 1917

OFFICE OF CHIEF ENGINEER
LOUISVILLE KY

062-007

MONROE CO TENN

29C-12

V-29C 12

5-3