A.F.E. No.	Date compl.	Description of change
12193	8-31-29	Ret. of train order signal Princeton Junction.
60978	10-5-67	Const. T.K.# 316 (933) Sta. 541+13

No.	Grantor	Grantee	Inst.	Date	Record	Cust. No.	Remarks
1	R.N. Hatcher	M.C.&L.R.R.	Deed	Feb. 22, 1854			
2	No deed covering, charter width claimed by adverse possession						
3	" " " " " " " "						
4	L. B. Henderson	M.C.&L.R.R.	Deed	Feb. 23, 1854			
5	No deed covering, charter width claimed by adverse possession						
6	" " " " " " " "						
7	John Dolin	M.C.&L.R.R.	Deed	May 16, 1856			

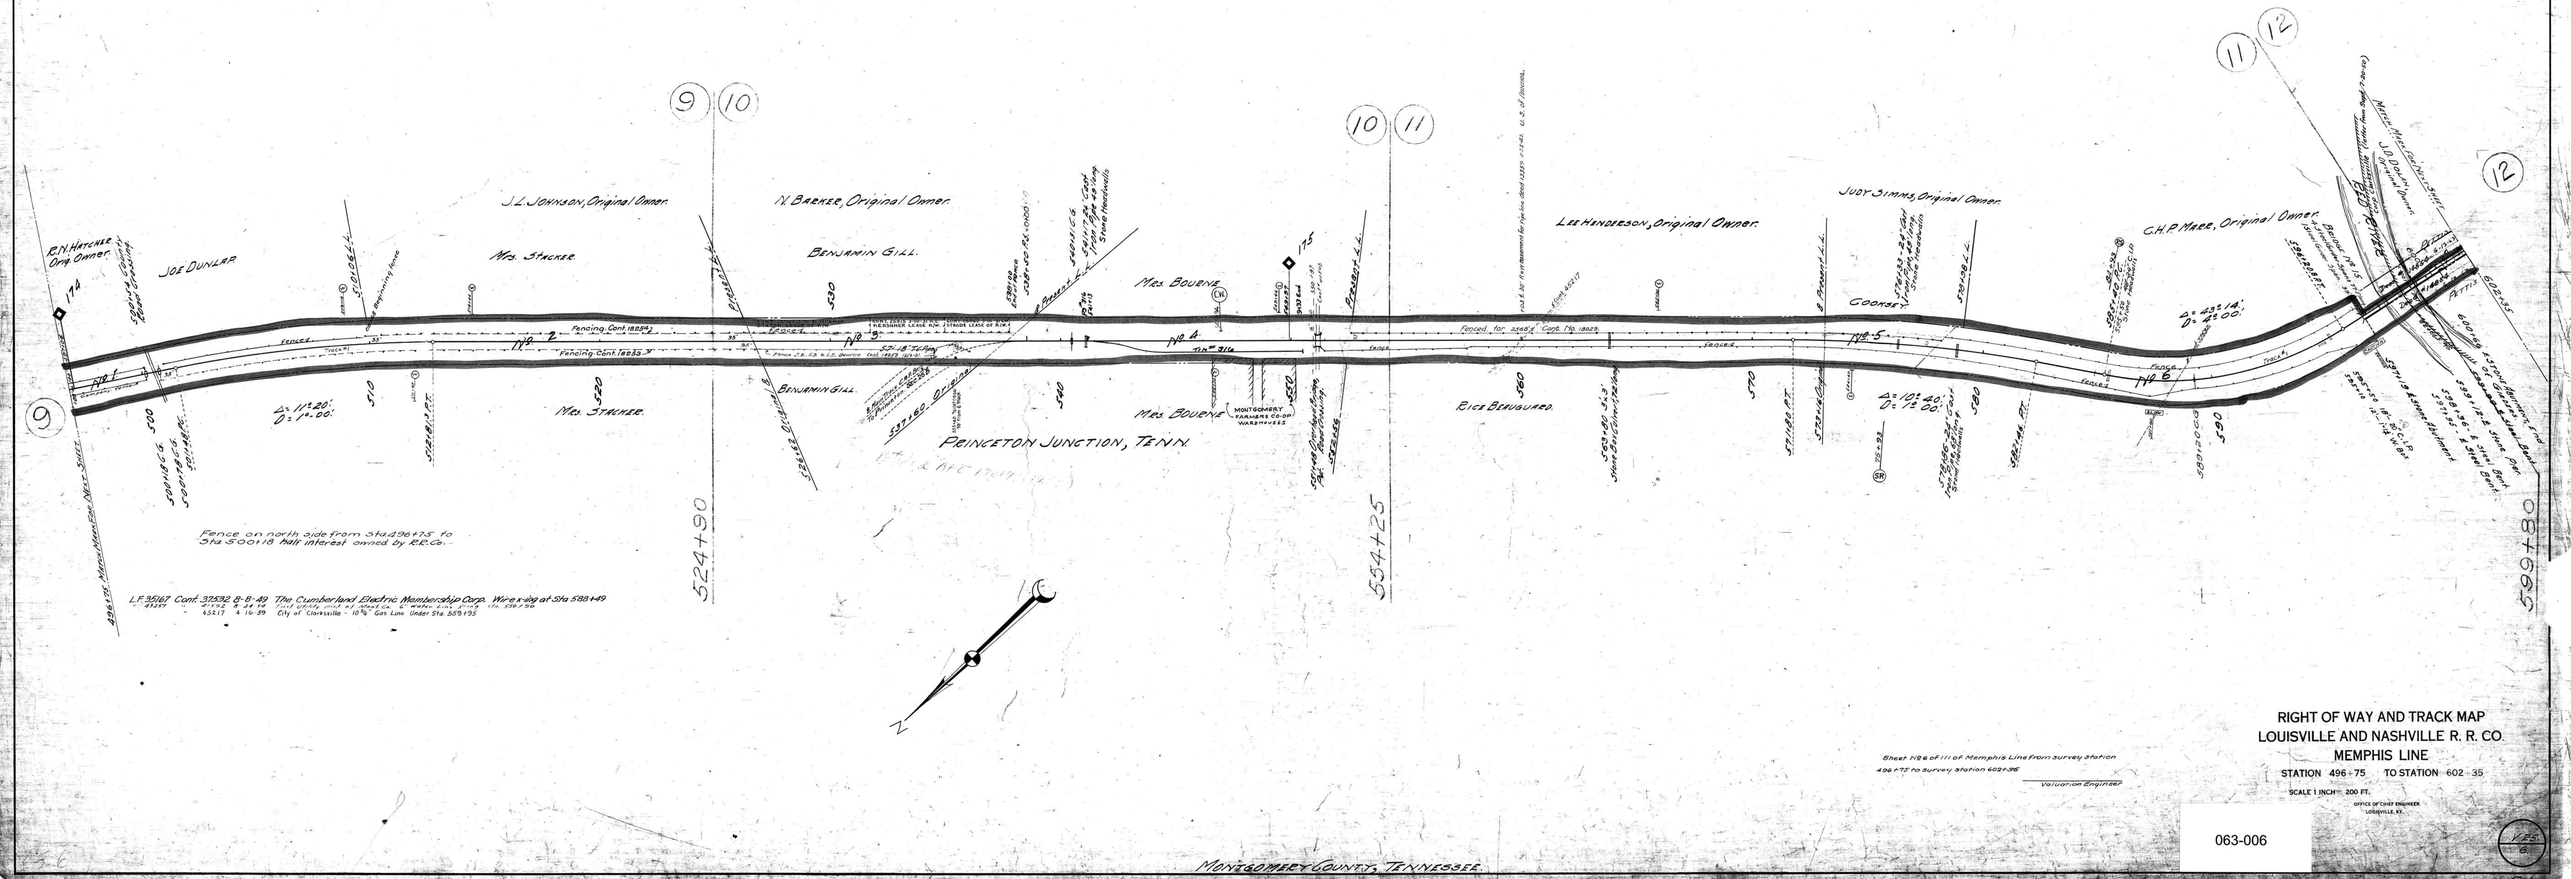

L.F. 35167 Cont. 37532 8-8-49 The Cumberland Electric Membership Corp. Wire x-ing at Sta. 588+49
" 43257 " 41592 8-24-58 First Utility Dist. of Pickett Co. 6" Water Line from Sta. 550+90
" 45217 4-16-59 City of Clarksville - 10 3/4" Gas Line Under Sta. 559+95

Sheet No. 6 of 111 of Memphis Line from survey station 496+75 to survey station 602+35

Valuation Engineer

RIGHT OF WAY AND TRACK MAP
LOUISVILLE AND NASHVILLE R. R. CO.
MEMPHIS LINE
STATION 496+75 TO STATION 602+35
SCALE 1 INCH = 200 FT.
OFFICE OF CHIEF ENGINEER
LOUISVILLE, KY.

063-006

V.25
6

5-1