A.F.E. 8125 | DATE COMPL. 9-15-49 | DESC. OF CHANGE "ONE MILE TO WATER STA." "SION REM.

No.	Grantor	Grantee	Inst.	Date	Record	Cust. No.	AFE	Area	Remarks
1	Wm Parry	M.C.&L.R.R.	Deed	5-18-1859	D.B.6 P-532				
2	J.H. Posten et al		Com. Deed	5-11-1859					
3	Robt. Block		Deed	4-27-1859					
4	No record of deed, charter width claimed								
5	" "	" "	"	"	"				
6	" "	" "	"	"	"				

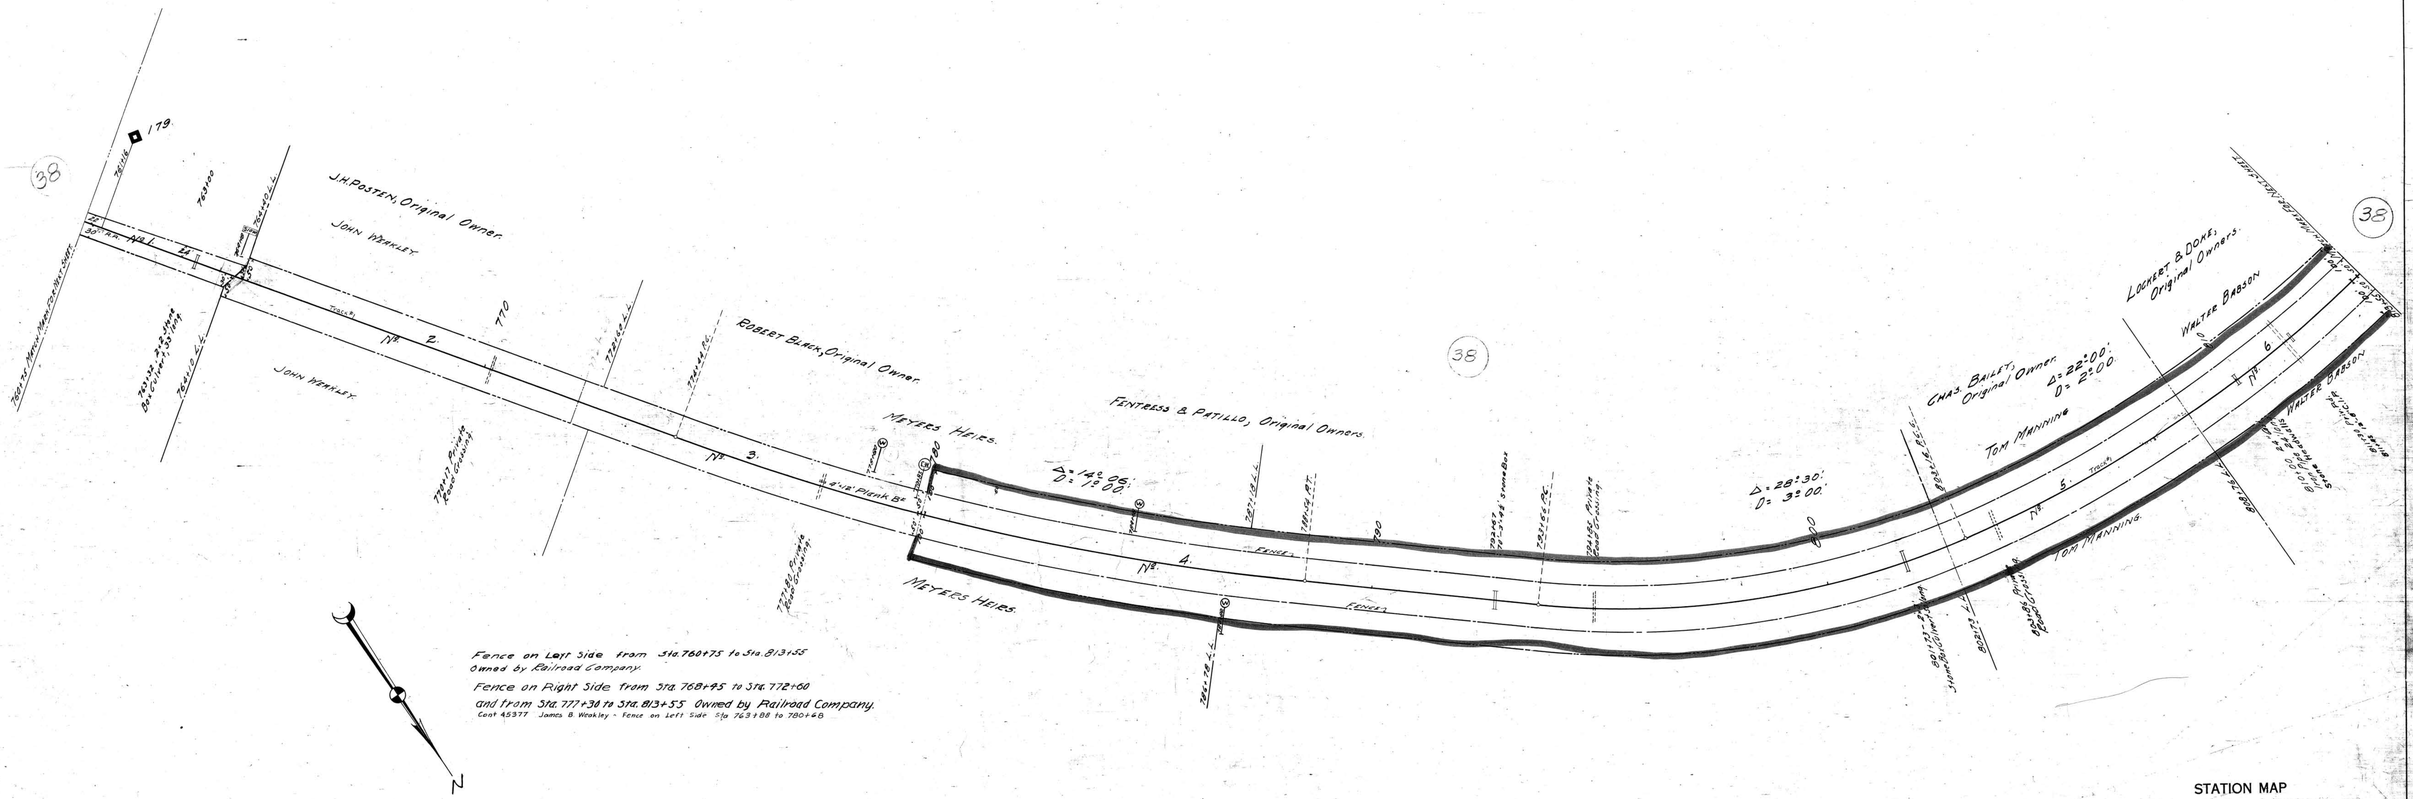

Fence on Left Side from Sta. 760+75 to Sta. 813+55
Owned by Railroad Company.

Fence on Right Side from Sta. 768+95 to Sta. 772+60
and from Sta. 777+38 to Sta. 813+55 Owned by Railroad Company.
Cont 45377 James B. Weakley - Fence on Left Side Sta 763+88 to 760+48

Sheet No. 58b of 111 of Memphis Line from survey station 760+75 to survey station 813+55

Valuation Engineer

STATION MAP
LOUISVILLE AND NASHVILLE R. R. CO.
MEMPHIS LINE

STATION 760+75 TO STATION 813+55

SCALE 1 INCH = 100 FT.

OFFICE OF CHIEF ENGINEER
LOUISVILLE, KY.

063-013

V.E.S. 32.2

MONTGOMERY COUNTY, TENNESSEE.

2558b

5-1