AFE No.	Date Completed	Description of change
13328	12-8-29	Purchase of Parcel No. 7
9364	6-22-29	Replacing 28'6" x 38' 5.86 37'3.96" C.I.P. with 50' 8.38' Reinf. Conc. Culv. Elev. 167.193

No	Grantor	Grantee	Instrument	Date	Recorded	Cust. No	AFE	Remarks
1	J.D. West	M.C.&L.R.R.	Cond'n.	8-20-1867				
2	W.H. Scarboro	L.&N.	Deed	5-12-13	D.B.51 P.293			
3	No record of deed, charter width claimed							
4	Sallie Parchman	L.&N.	Deed	5-31-1892	D.B.38 P.323			
5	Jas. M. Lewis	M.C.&L.R.R.	Cond'n.	7-12-1867				
6	R.E. Thomas	"	"	"	D.B.36 P.178			
7	Will Shannon	L.&N.	Deed	12-11-29	D.B.73 P.267	1-8-30	13121	13328

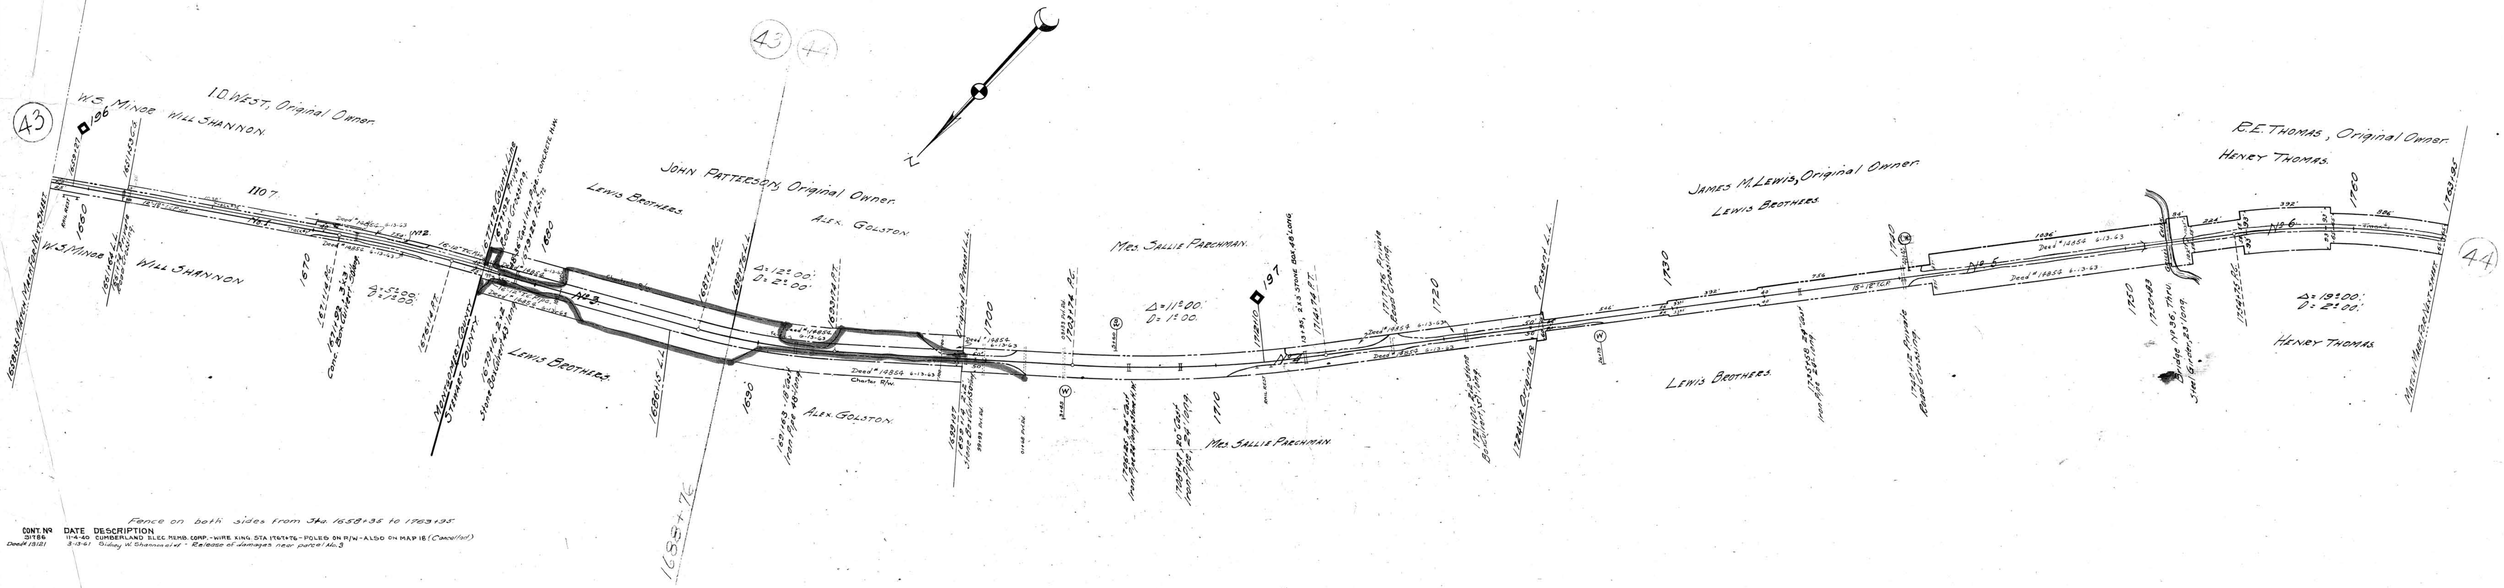

Cont. Nr	Date	Description
31786	11-4-40	Cumberland Elec. Memb. Corp. - Wire King, Sta. 1767+76 - Poles on R/W - Also on Map 18 (Cancelled)
Deed # 18181	8-13-41	Gidley W. Shannon et al - Release of damages near parcel No. 3

Sheet 19 of 11 of Memphis Line from survey station 1658+35 to survey station 1763+95

Valuation Engineer

RIGHT OF WAY AND TRACK MAP
LOUISVILLE AND NASHVILLE R. R. CO.
MEMPHIS LINE

STATION 1658 - 35 TO STATION 1763 - 95

SCALE 1 INCH = 200 FT.

OFFICE OF CHIEF ENGINEER
LOUISVILLE, KY.

063-022

Y.25
17.

25-17.

Montgomery County, Tenn.

Stewart County, Tenn.