LAND CHANGES

NO	GRANTEE	DATE	RECORD BOOK	RECORD PAGE	AREA	CUST. NO	MRR

Entire line in Montgomery Co. has been sold with a buy recorded 1-20-84 + 9-28-84 Grantor: Montel Metals Inc.

Parcel No.	Grantor	Grantee	Inst.	Date	Record Book	Record Page	Area	Cust. No.	Remarks
1	J. H. Humphrey	TCRR CO	W.D.	7-19-1903	M	57	10.28 Ac.	V2-15-1	
2	D. Burton et ux	TCRR CO	W.D.	7-11-1904	M	503	40,000 Sq.ft.	V2-15-2	
3	D. Burton et ux	TCRR CO	W.D.	6-16-1903	M	13	3.94 Ac.	V2-15-3	
	D. Burton et ux	MCRR CO	W.D.	5-15-1902					
4	D. S. Majors	TCRR CO	Adv.Poss.				5.52 Ac.		
5	D. S. Majors	TCRR CO	Adv.Poss.				3.03 Ac.		
6	D. Burton, et al	TCRR CO	W.D.	6-16-1903	39	12	38,000 Sq.ft.	V2-16-6	
	D. Burton, et al	MCRR CO	W.D.	5-15-1902					

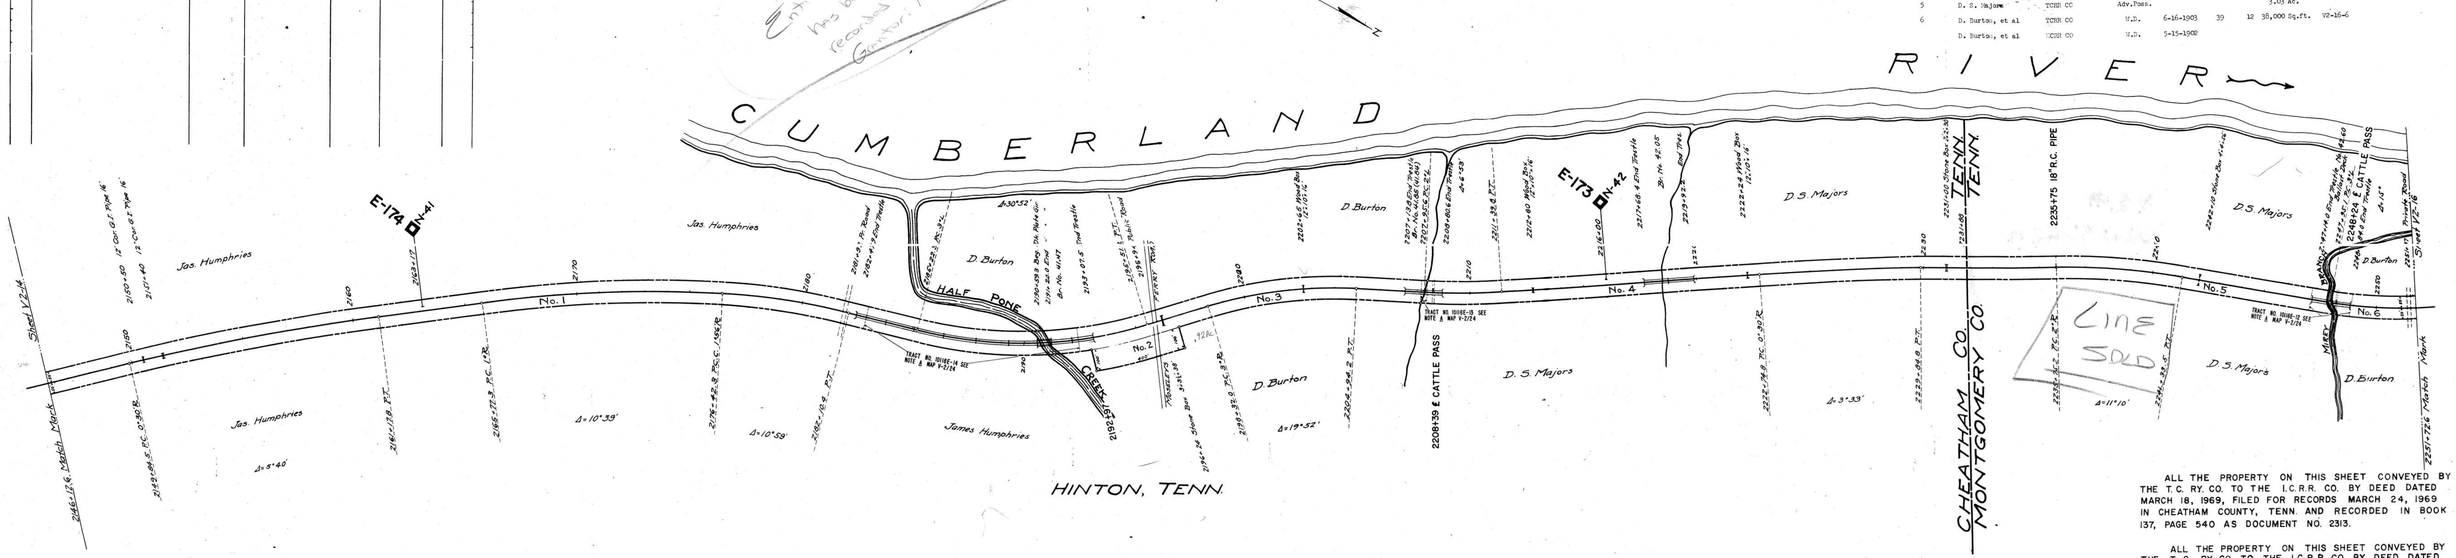

ALL THE PROPERTY ON THIS SHEET CONVEYED BY THE T.C. RY. CO. TO THE I.C.R.R. CO. BY DEED DATED MARCH 18, 1969, FILED FOR RECORDS MARCH 24, 1969 IN CHEATHAM COUNTY, TENN. AND RECORDED IN BOOK 137, PAGE 540 AS DOCUMENT NO. 2313.

ALL THE PROPERTY ON THIS SHEET CONVEYED BY THE T. C. RY. CO. TO THE I.C.R.R. CO. BY DEED DATED MARCH 18, 1969, FILED FOR RECORDS APRIL 7, 1969 IN MONTGOMERY COUNTY, TENN. AND RECORDED IN BOOK A-4, PAGE 266.

RIGHT-OF-WAY AND TRACK MAP

ILLINOIS CENTRAL RAILROAD
(TENNESSEE CENTRAL RY.)

HOPKINSVILLE, KY. To NASHVILLE, TENN.

STATION: 2251+72.6 TO STATION: 2146+12.6
MILE POST: 172+ TO MILE POST: 174+

OFFICE OF V.P. & C.E. CHICAGO, ILL.
SCALE: 1 in. = 200 Ft. 1971

V-2
15

063-023

CHEATHAM COUNTY, TENN.-MONTGOMERY COUNTY, TENN.