LAND CHANGES

NO	GRANTEE	DATE	RECORD BOOK PAGE	AREA	CUST NO.	MRR

Parcel No.	Grantor - Grantee	Inst.	Date	Record Book	Record Page		Cust. No.	Remarks
1	W. H. Smith - Tennessee Central	W.D.	2-27-1903	38	472	4.63	V-2-26-1	
2	W. H. Smith	Voucher	12-1904				V-2-26-2	
3	W. Dority - Tennessee Central	W.D.	5-7-1903	39	25	4.11	V-2-26-3	
4	W. Dority - Tennessee Central	W.D.	5-7-1903	39	25	0.90	V-2-26-4	
5	Mrs. Mollie A. Barbee - Tennessee Central	W.D.	3-5-1903	38	391	1.01	V-2-26-5	
6	E. T. Summerhill - Tennessee Central	W.D.	4-9-1903	38	474	5.92	V-2-26-6	
7	Mrs. Sallie Barbee - Tennessee Central	W.D.	3-5-1903	38	390	2.78	V-2-26-7	
8	Miss Mollie Barbee - Tennessee Central	W.D.	3-5-1903	38	392	1.43	V-2-26-8	
9	Mrs. Mollie A. Barbee - Tennessee Central	W.D.	3-5-1903	38	391	2.71	V-2-26-9	
10	I. S. Bannister - Tennessee Central	W.D.	3-7-1903	38	400	1.76	V-2-26-10	

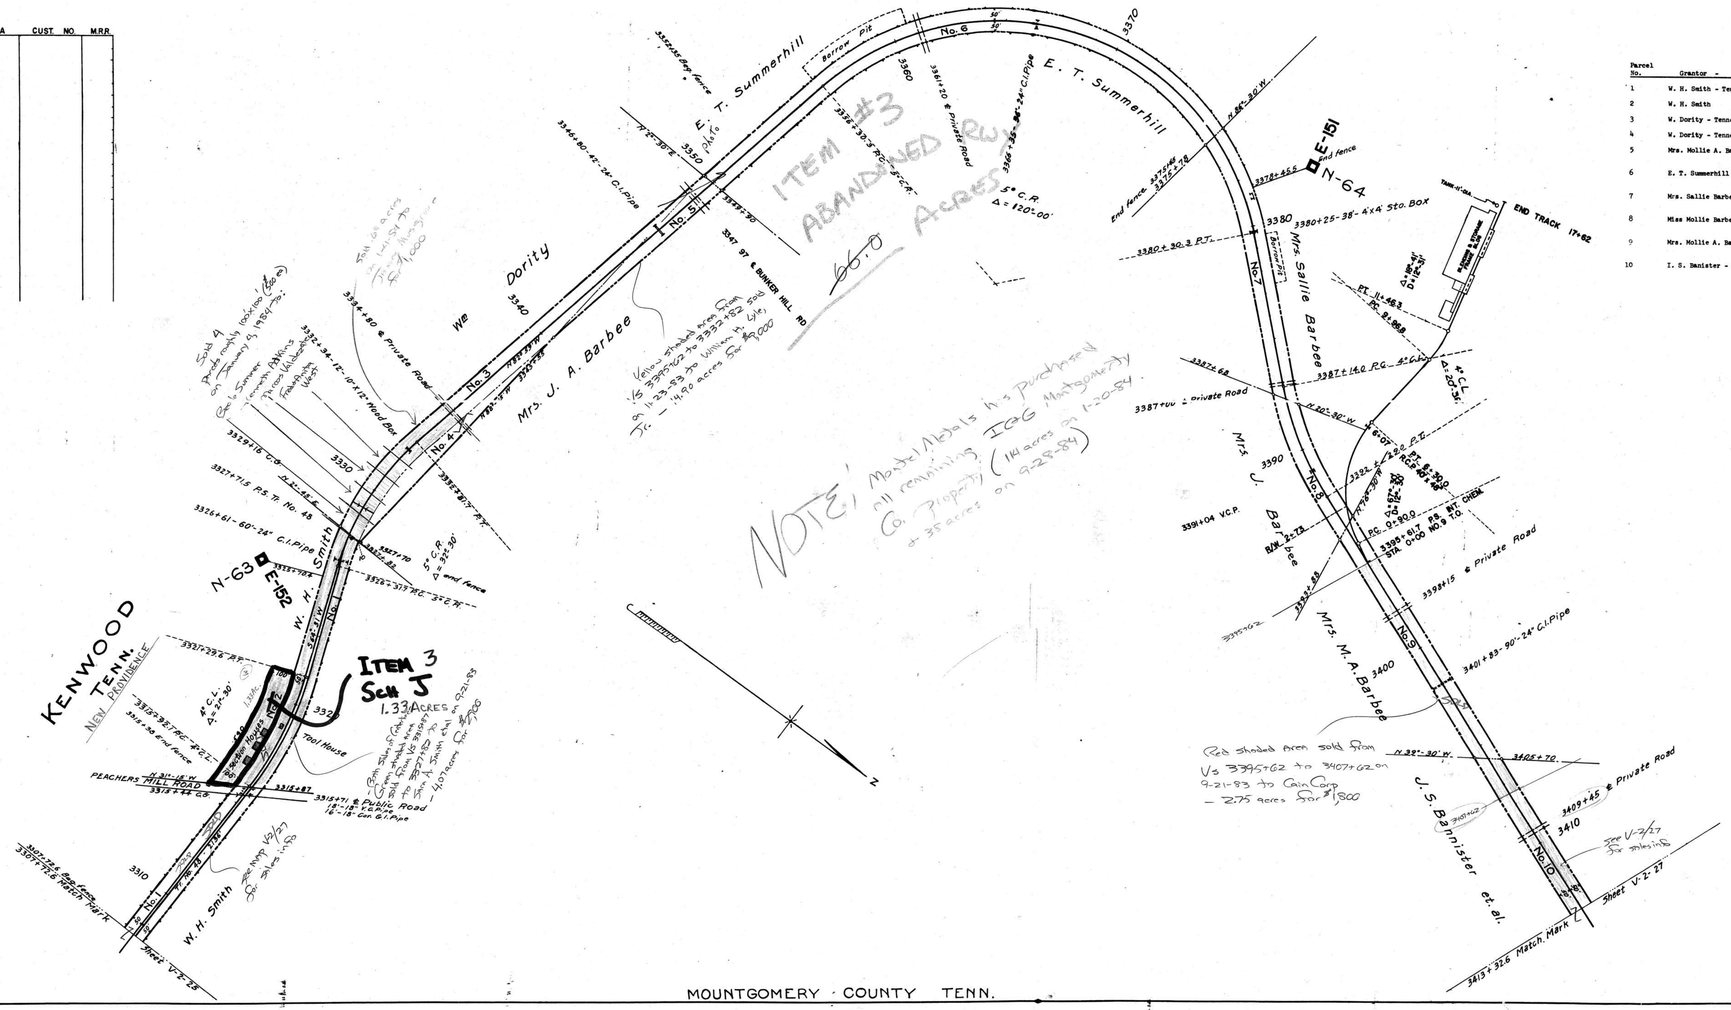

ALL THE PROPERTY ON THIS SHEET CONVEYED BY THE T. C. RY. CO. TO THE I.C.R.R. CO. BY DEED DATED MARCH 18, 1969, FILED FOR RECORDS APRIL 7, 1969 IN MONTGOMERY COUNTY, TENN. AND RECORDED IN BOOK A-4, PAGE 266.

RIGHT-OF-WAY AND TRACK MAP

ILLINOIS CENTRAL RAILROAD
(TENNESSEE CENTRAL RY.)

HOPKINSVILLE, KY. To NASHVILLE, TENN.

STATION: 3413+33 — TO STATION: 3307+73
MILE POST: 150+ — TO MILE POST: 152+

OFFICE OF V.P. & C.E. — CHICAGO, ILL.
SCALE: 1 in = 200 Ft. — 1971

V-2
26

063-041