AFE No.	Date Comp.	Description of Change
12728	6-3-29	Const. of Tk #43 to Serve Nelson Bros. (460' New Tk.) Tk #43 cut at Sta. 0810 and shifted toward Depot to 0917; Tk. serving Nelson Bros. connected to Tk. 43 shifted at 0810
12866	10-8-29	Removing Temp. ext. Coal for Nelson Bros.
8867	9-16-26	Rel of Water center Retract at Depot
18856	12-20-32	Sold par. A to 2948 314
19365	7-1-33	" par. 4 " 3861
26035	41	Rel of Depot Sadlers.
27840	2-13-35	Rel. Trks. 43 & 44.
51521	7-23-59	" Mail Crane, sta. 1909+50

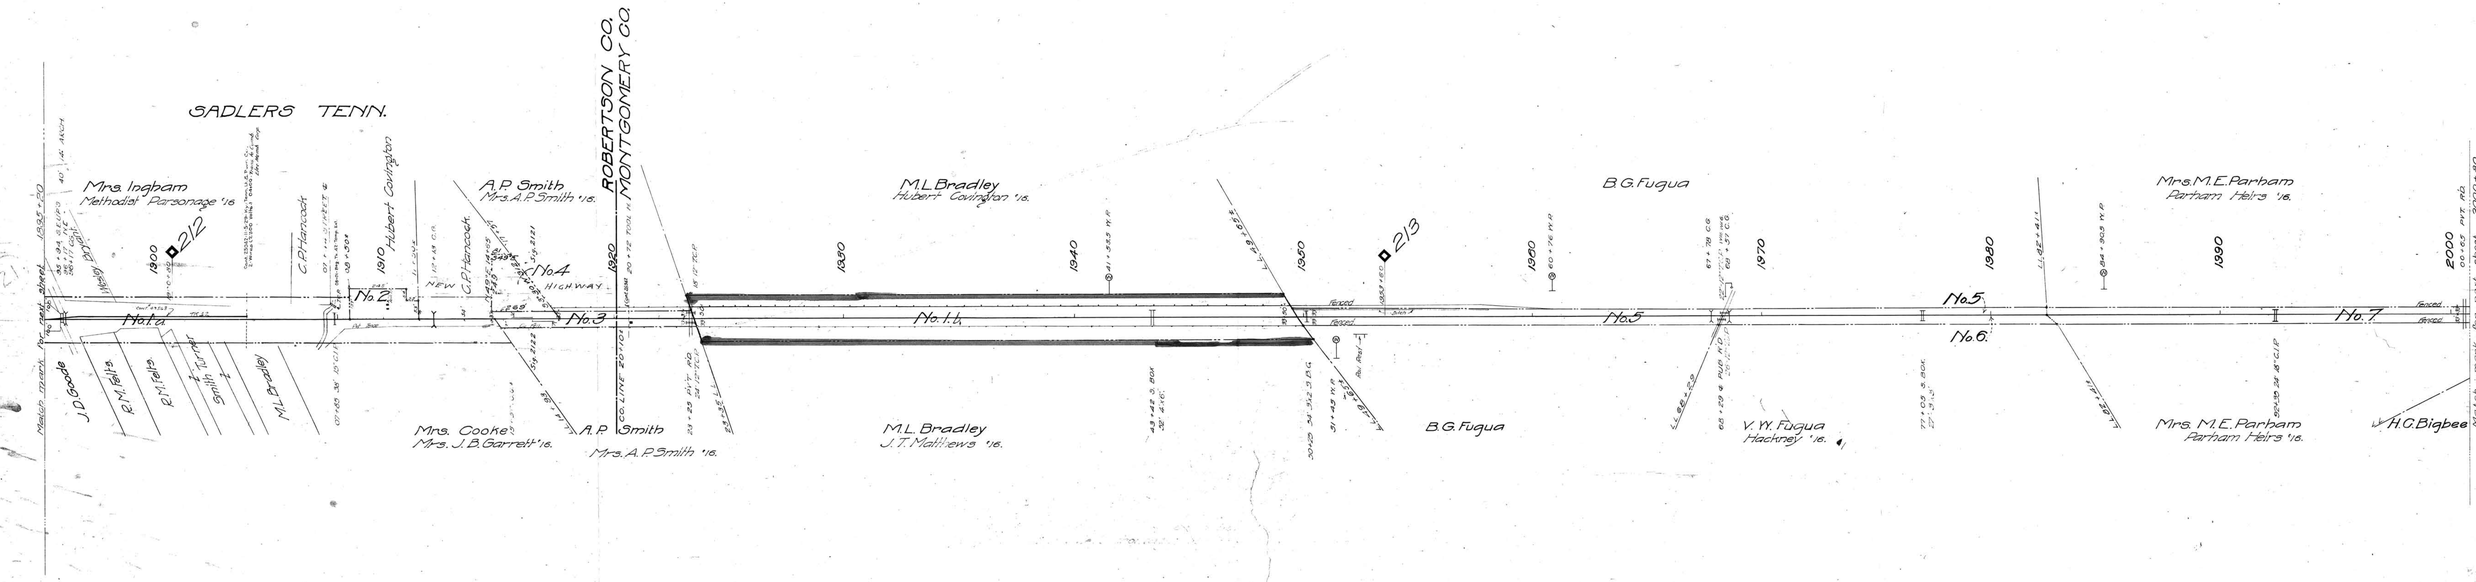

Cont. 26725 8-18-32 Sec. for House leased to Miles Turner. Canc. 3-1-33
" 26342 6-12-33 Sou. Bell Tel. wire hung at Sta. 1820+81.
" 29528 11-9-33 Cumberland Co. to Assn. 320' of Tel. 42

Sheet No. 19 of 26 of Henderson Division from survey station 1895+20 to survey station 2000+80

Valuation Engineer

RIGHT OF WAY AND TRACK MAP
LOUISVILLE AND NASHVILLE R. R. CO.
HENDERSON DIVISION
STATION 1895+20 TO STATION 2000+80
SCALE-1 INCH = 200 FT. JUNE 30. 1917.
OFFICE OF CHIEF ENGINEER
LOUISVILLE, KY.

063-045

V.90 / 19

30-19

Robertson and Montgomery Cos., Tenn.

5-A