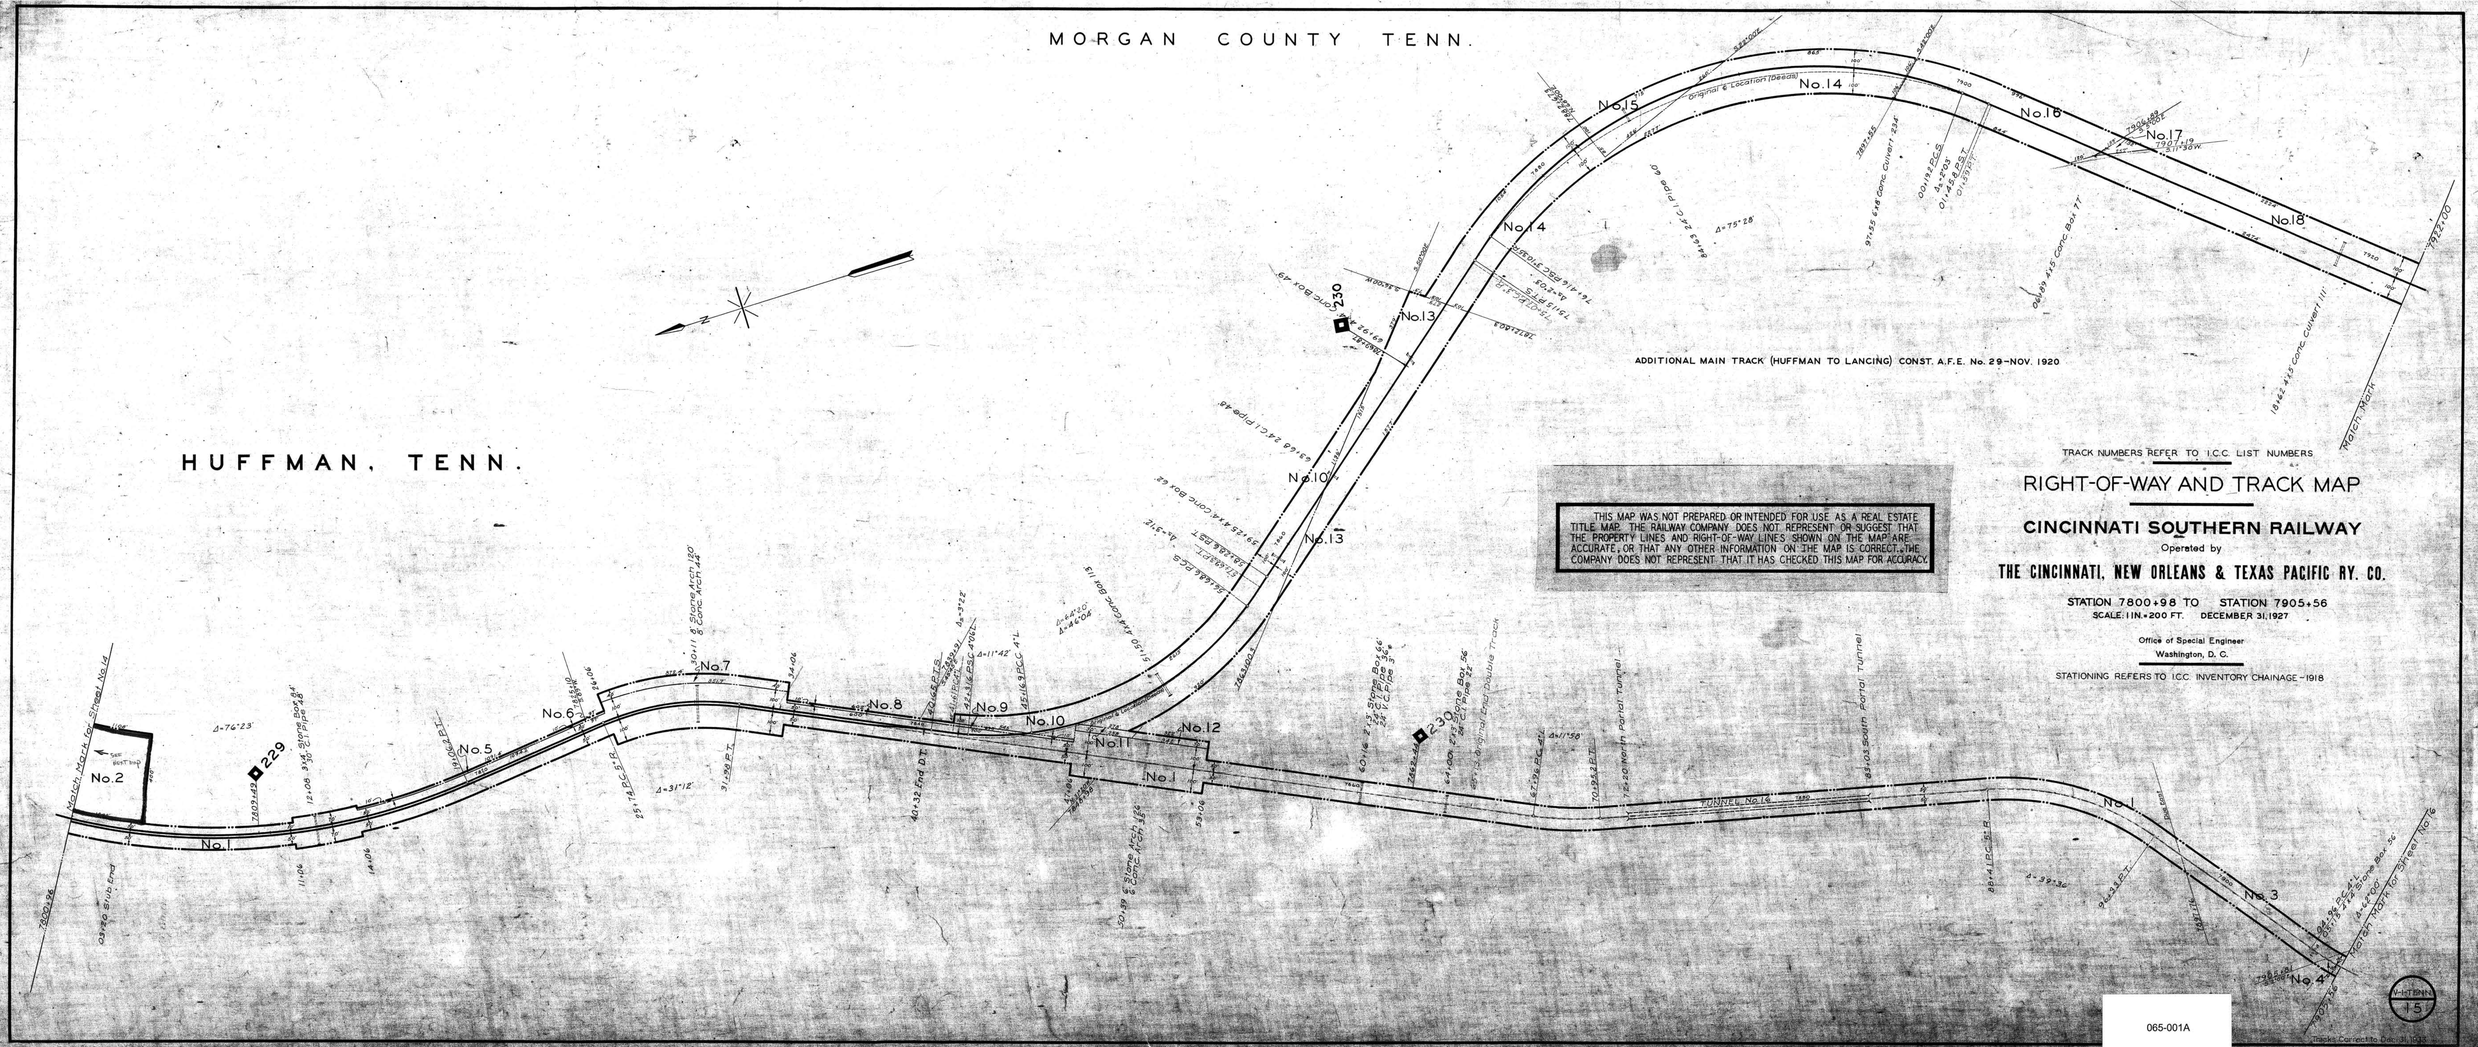
MORGAN COUNTY TENN.
HUFFMAN, TENN.
ADDITIONAL MAIN TRACK (HUFFMAN TO LANCING) CONST. A.F.E. No. 29-NOV. 1920
TRACK NUMBERS REFER TO I.C.C. LIST NUMBERS
RIGHT-OF-WAY AND TRACK MAP
CINCINNATI SOUTHERN RAILWAY
Operated by
THE CINCINNATI, NEW ORLEANS & TEXAS PACIFIC RY. CO.
STATION 7800+98 TO STATION 7905+56
SCALE: 1 IN.=200 FT. DECEMBER 31, 1927
Office of Special Engineer
Washington, D. C.
STATIONING REFERS TO I.C.C. INVENTORY CHAINAGE - 1918
THIS MAP WAS NOT PREPARED OR INTENDED FOR USE AS A REAL ESTATE TITLE MAP. THE RAILWAY COMPANY DOES NOT REPRESENT OR SUGGEST THAT THE PROPERTY LINES AND RIGHT-OF-WAY LINES SHOWN ON THE MAP ARE ACCURATE, OR THAT ANY OTHER INFORMATION ON THE MAP IS CORRECT. THE COMPANY DOES NOT REPRESENT THAT IT HAS CHECKED THIS MAP FOR ACCURACY.
No.1
No.2
No.3
No.4
No.5
No.6
No.7
No.8
No.9
No.10
No.11
No.12
No.13
No.14
No.15
No.16
No.17
No.18
229
230
TUNNEL No. 16
Match Mark for Sheet No. 14
Match Mark for Sheet No. 16
Original 6 Location (Deeds)
Match Mark
Tracks Correct to Dec. 31, 1923

065-001A